

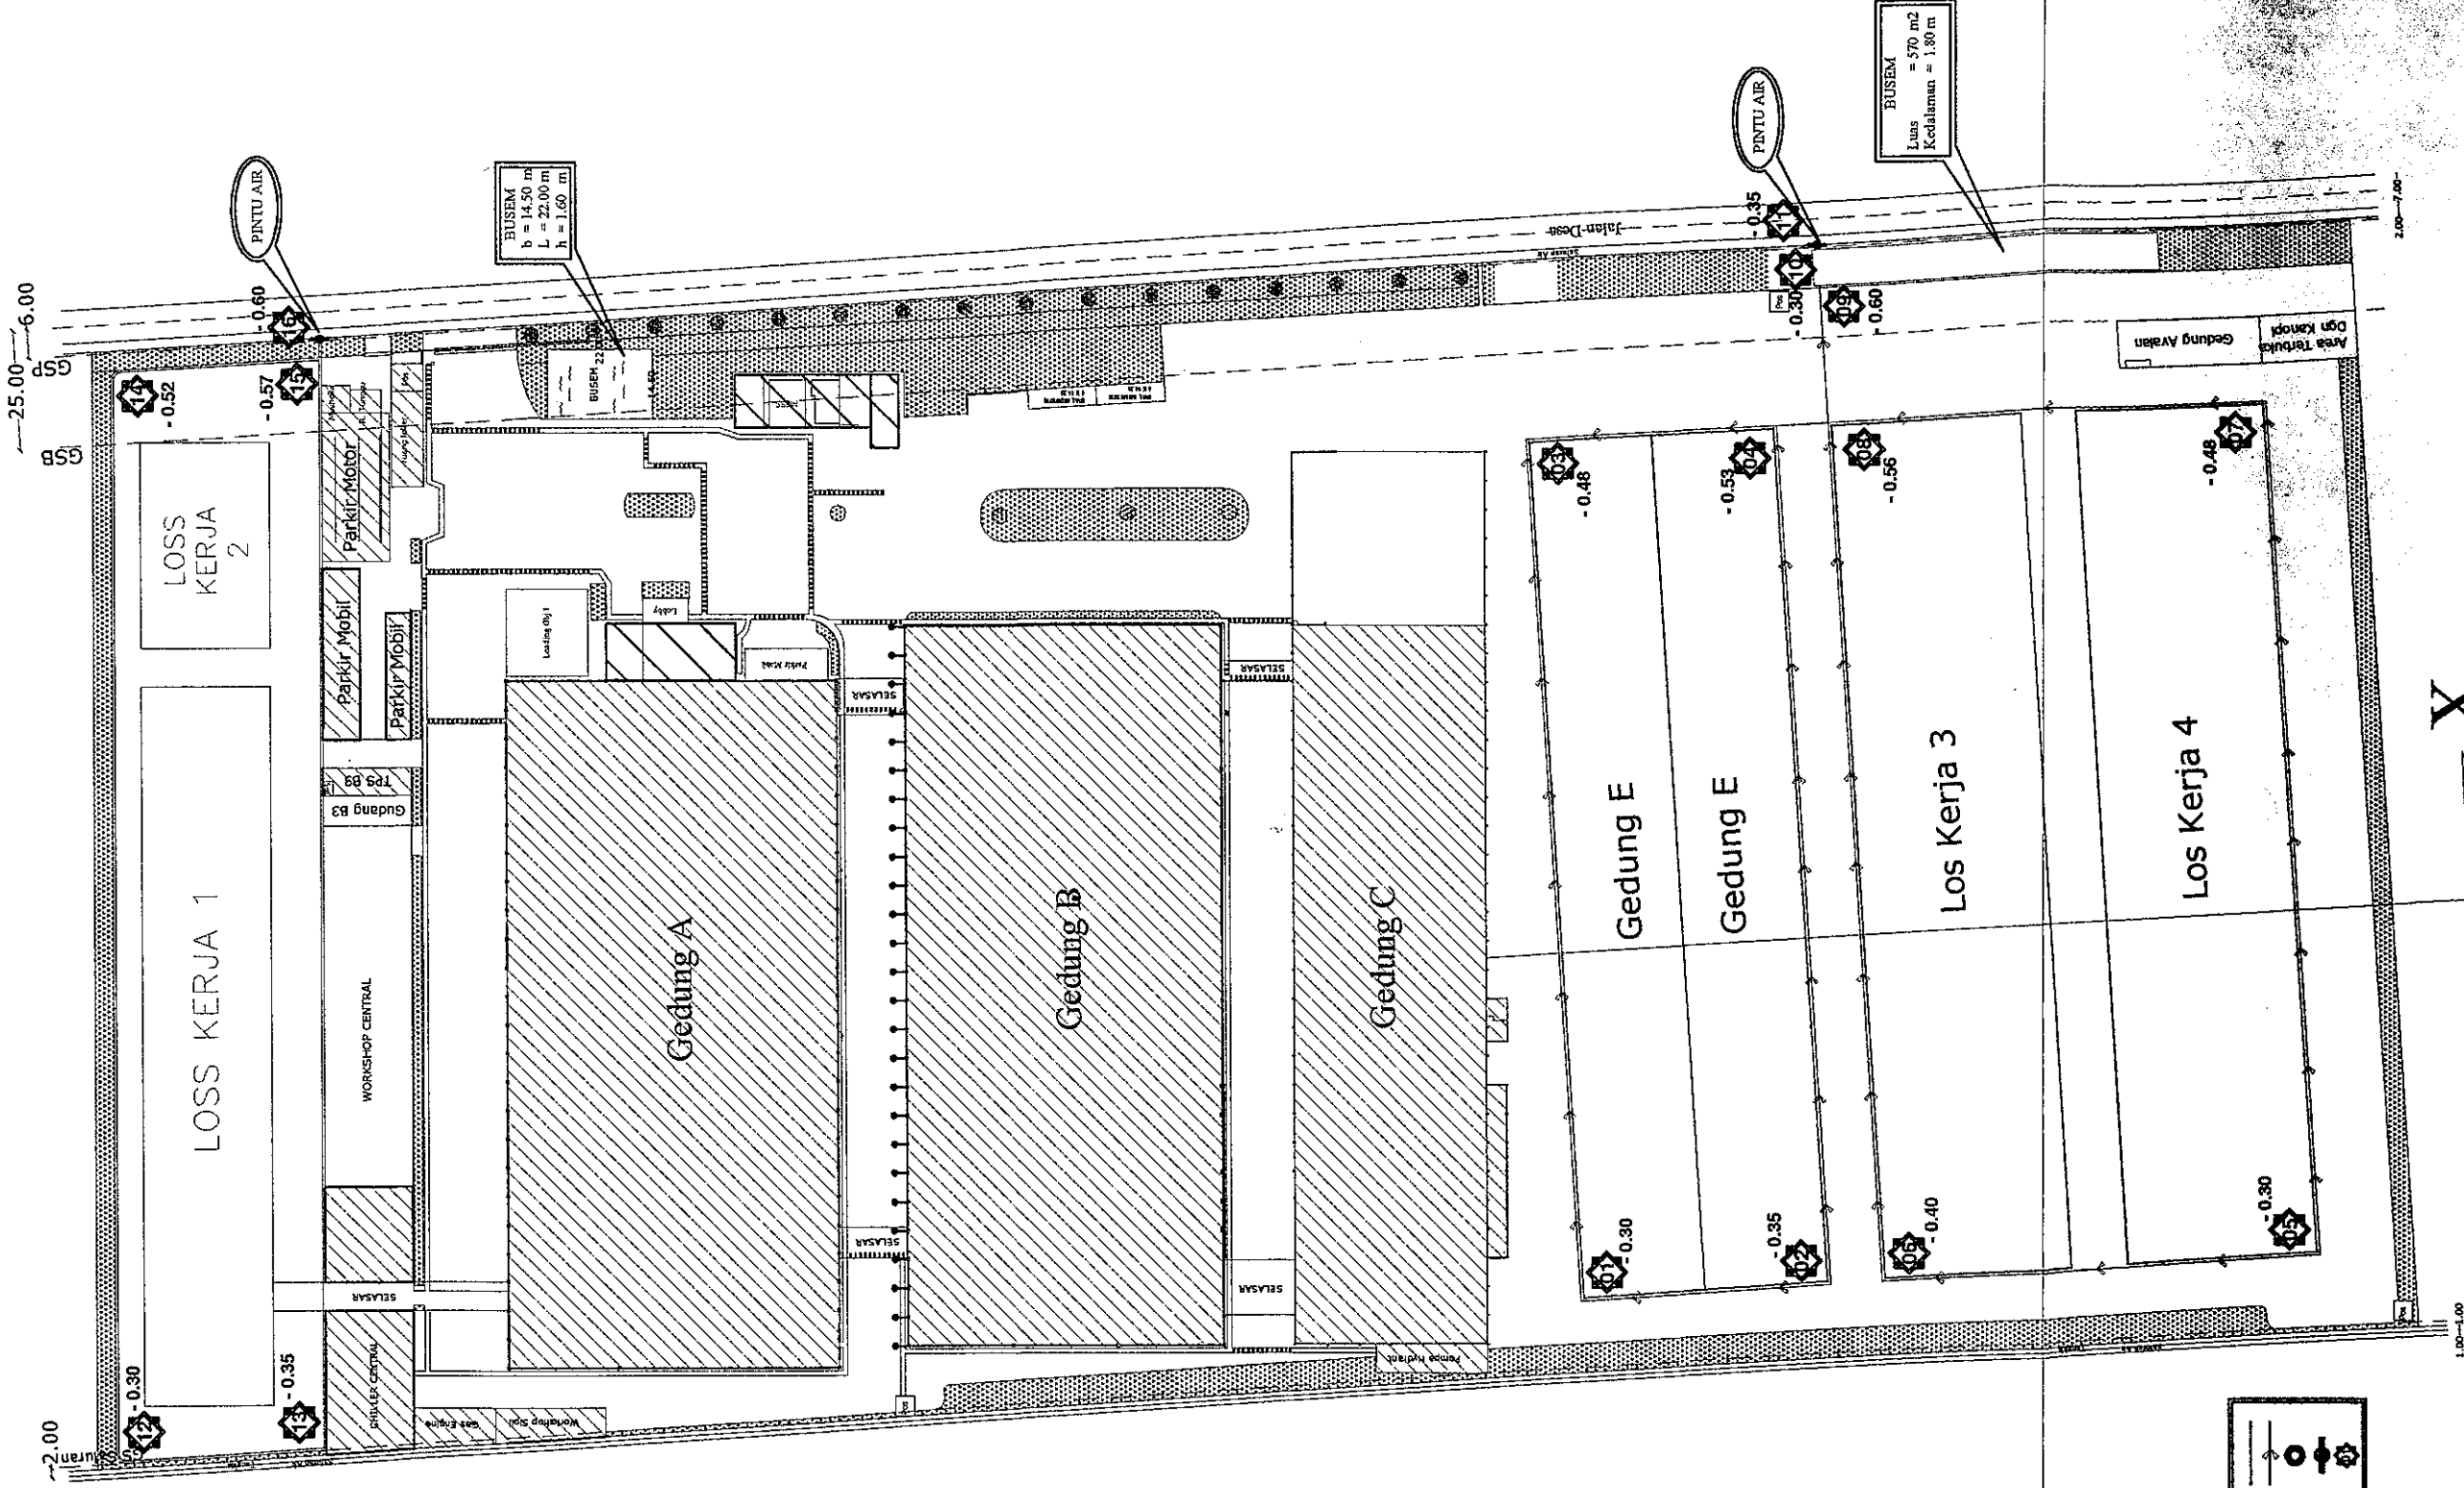


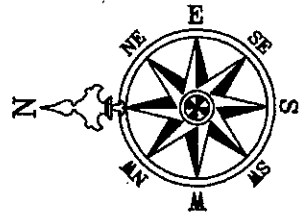


+ Rencana Saluran Tertutup	
+ Arak Aliran Air	
+ Sumur Resapan	
+ Pintu Air	
+ Nomor Saluran	


PT. MULTI SPUNINDO JAYA

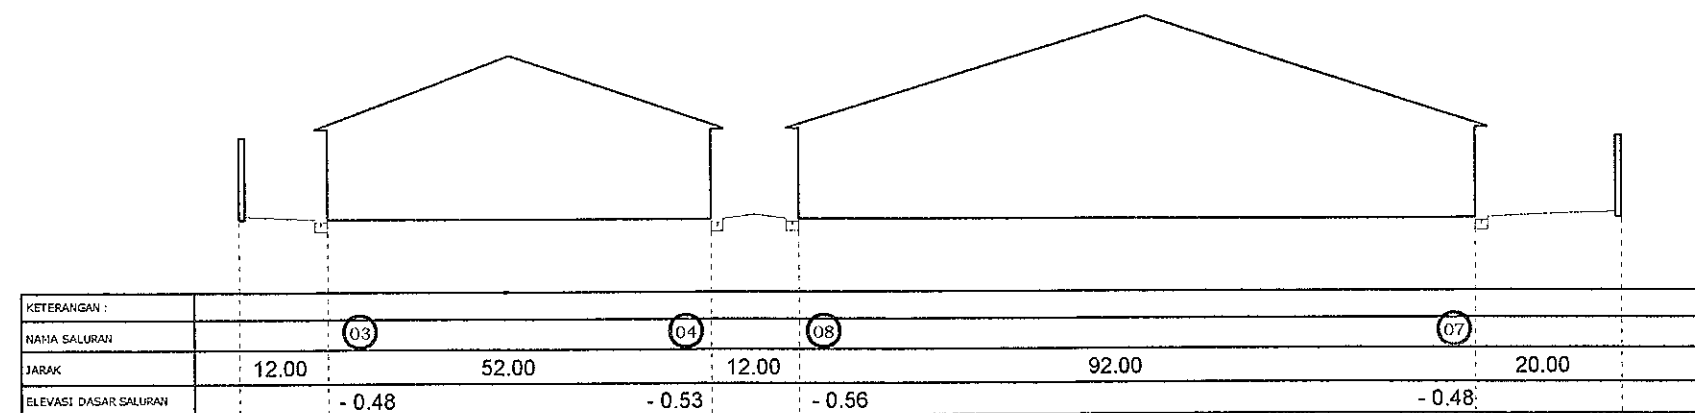


 **POTONGAN A-A**
Skala 1 : 100

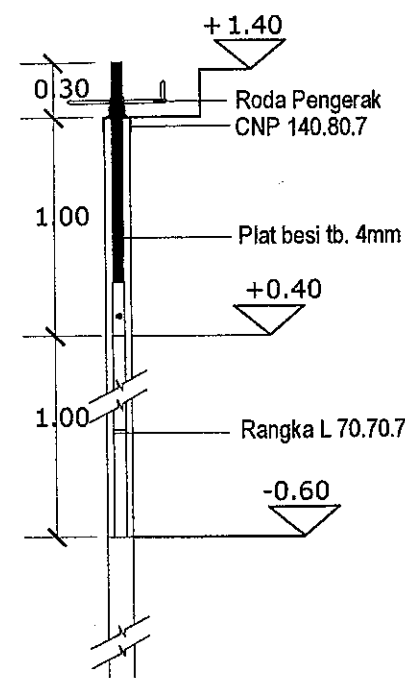


POTONGAN C
DETAIL Skala 1 : 25

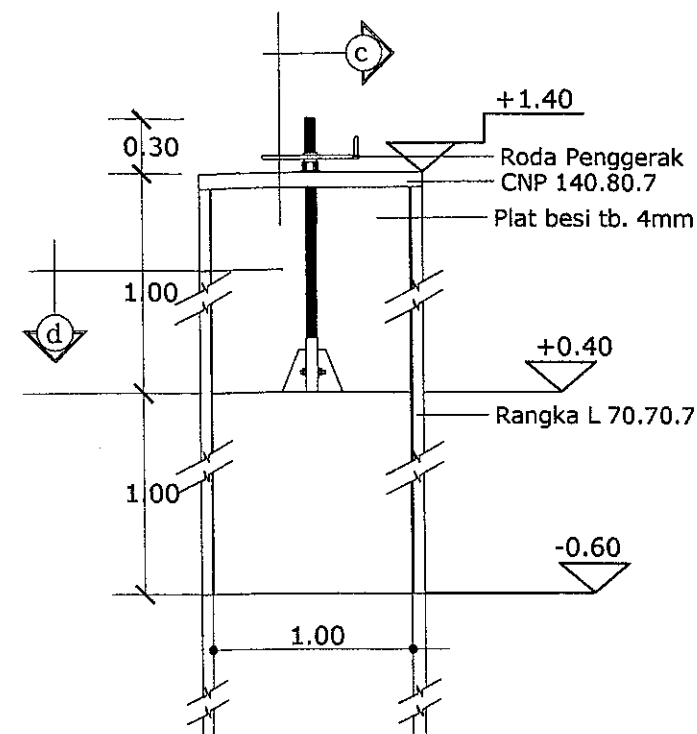


DETAIL PINTU AIR
DETAIL Skala 1 : 25

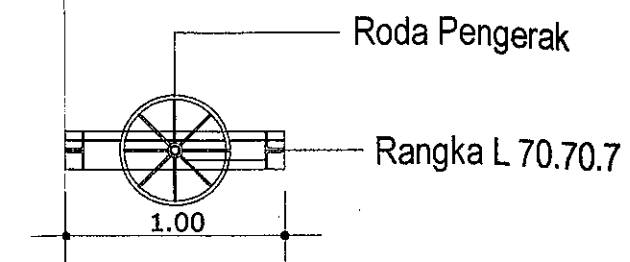


POTONGAN D
DETAIL Skala 1 : 25

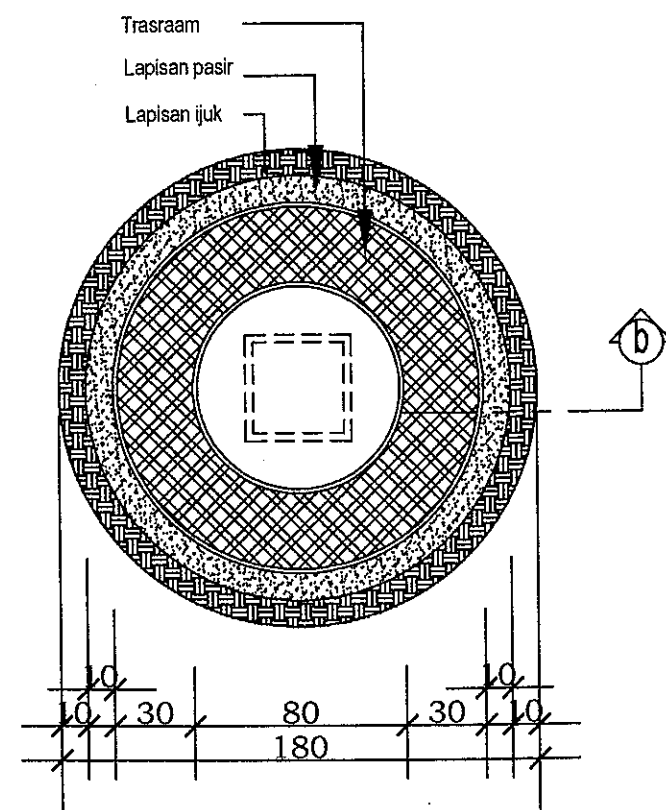


DETAIL SUMUR RESAPAN AIR HUJAN
DETAIL Skala 1 : 25

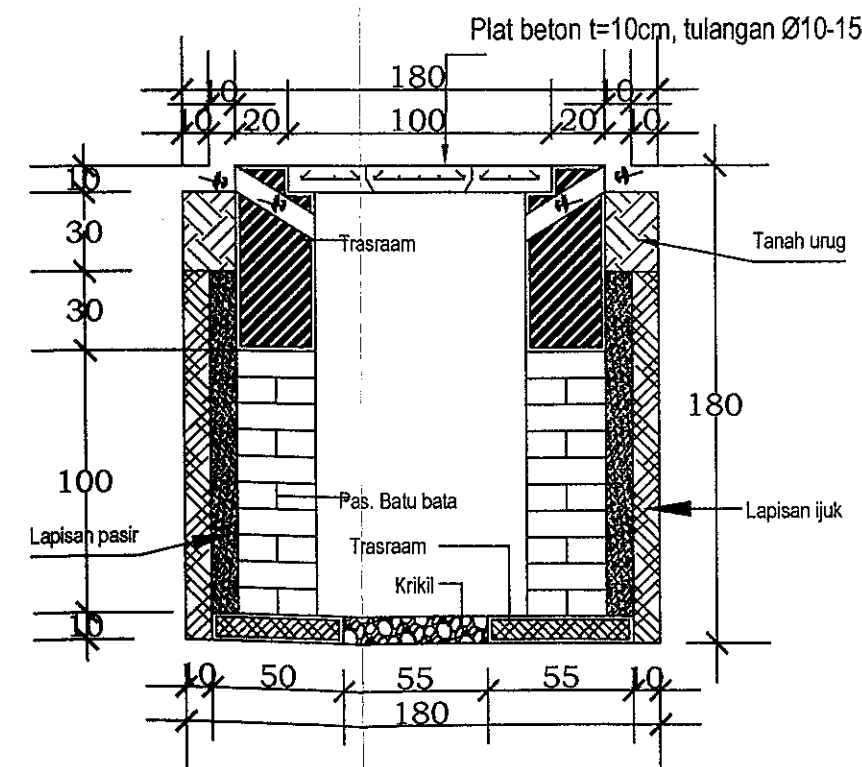


POTONGAN B - B
DETAIL Skala 1 : 25

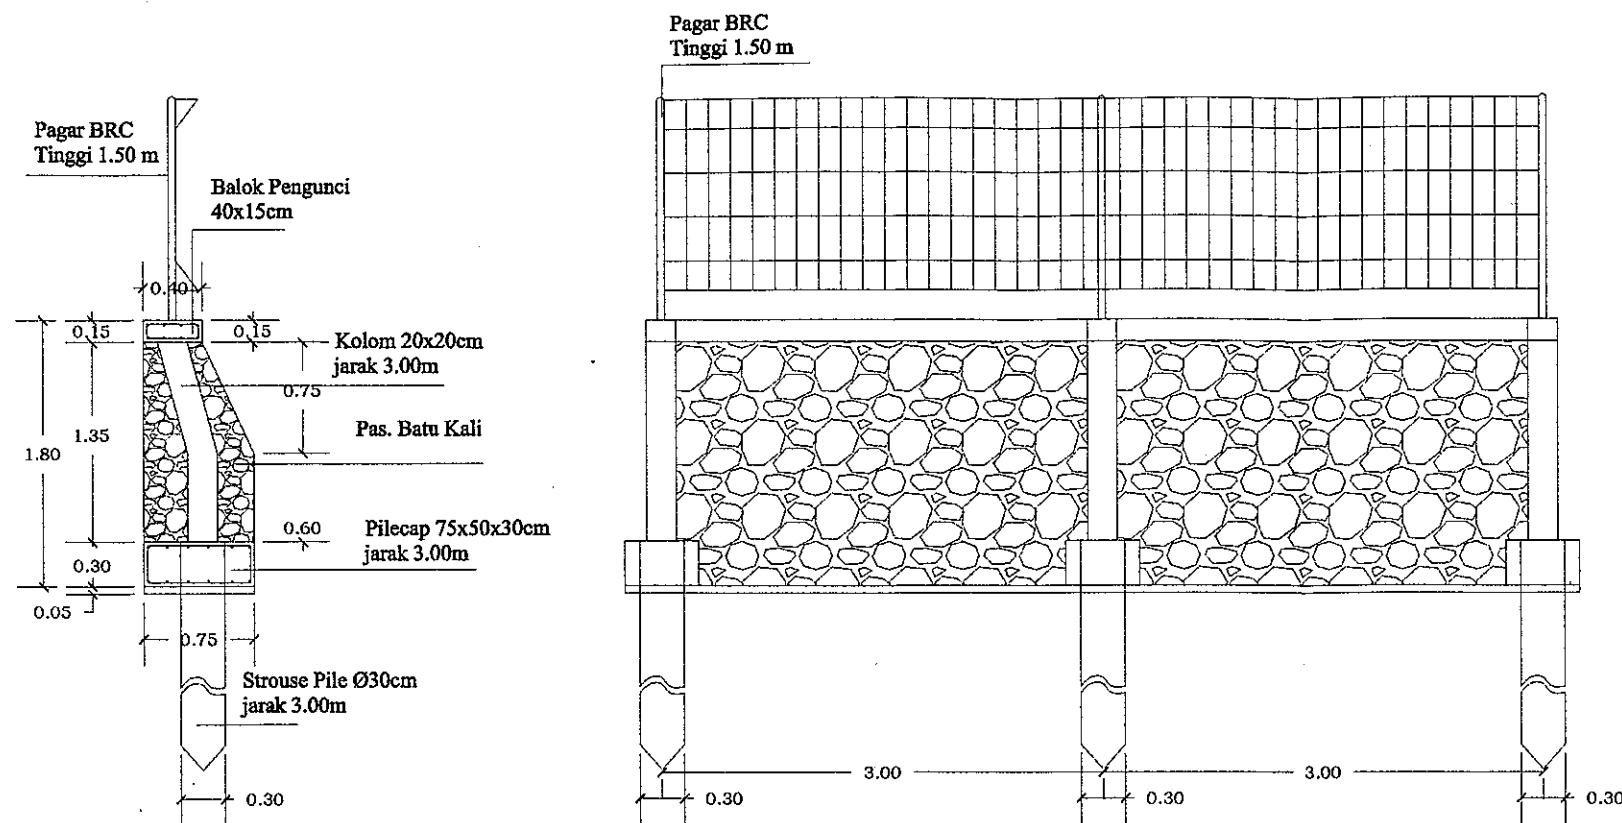

DETAIL BUSEM
Skala 1 : 10

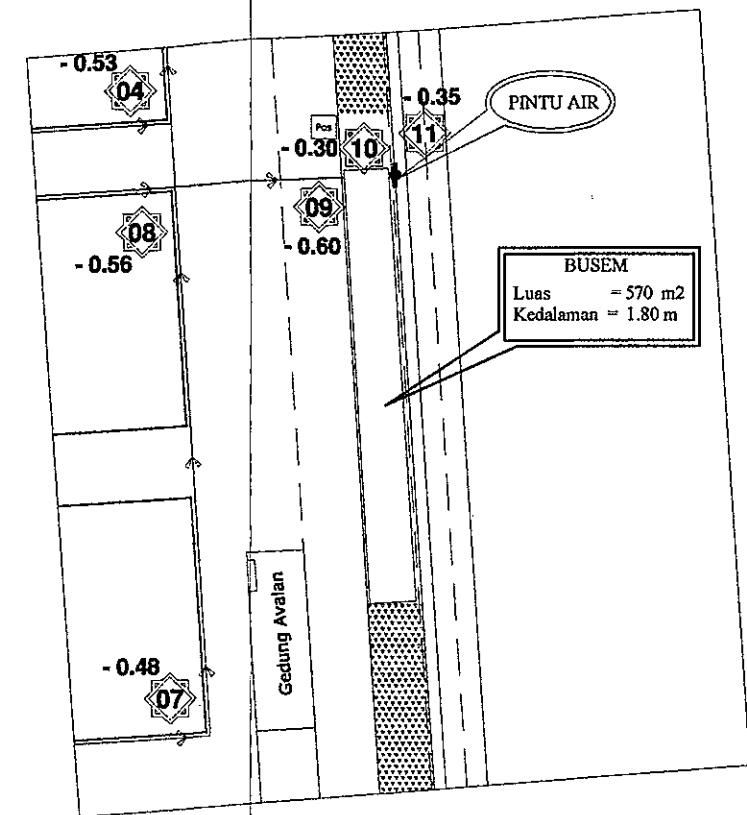

LAYOUT BUSEM
Skala : Nts

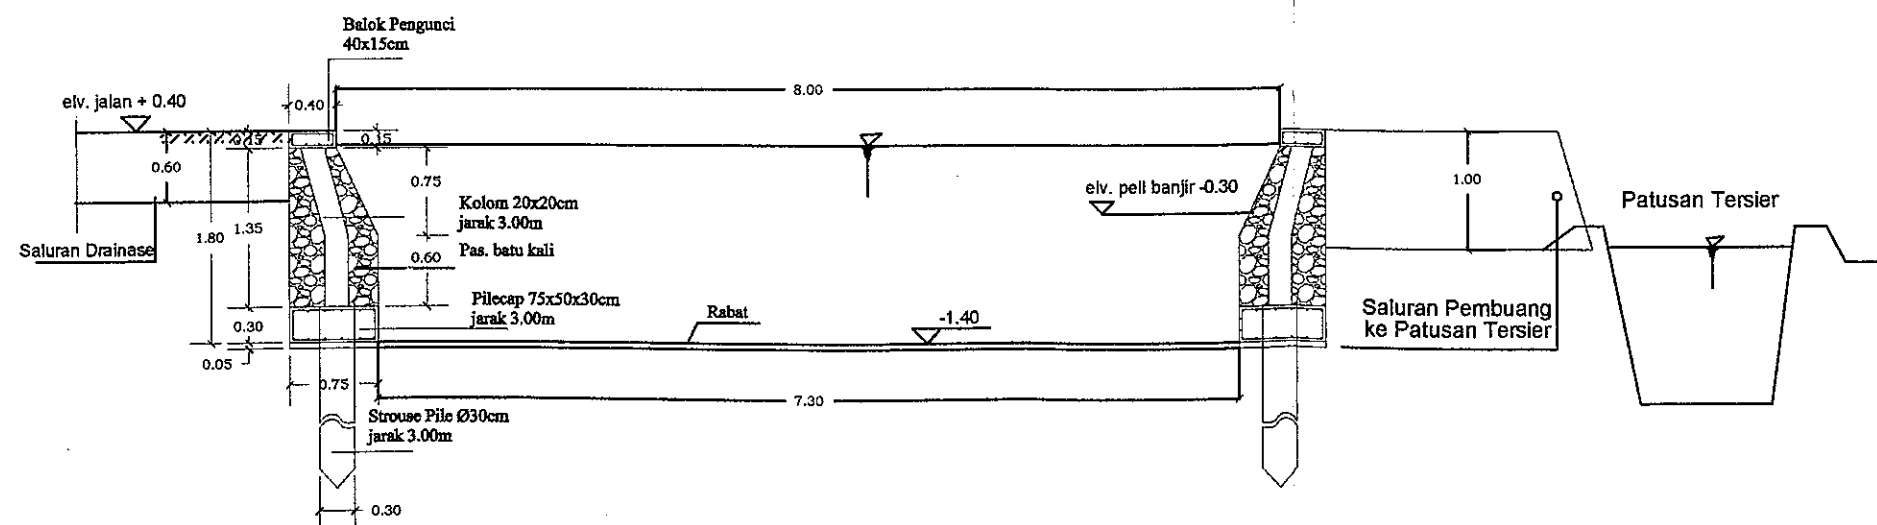

POTONGAN X-X
Skala 1 : 10