




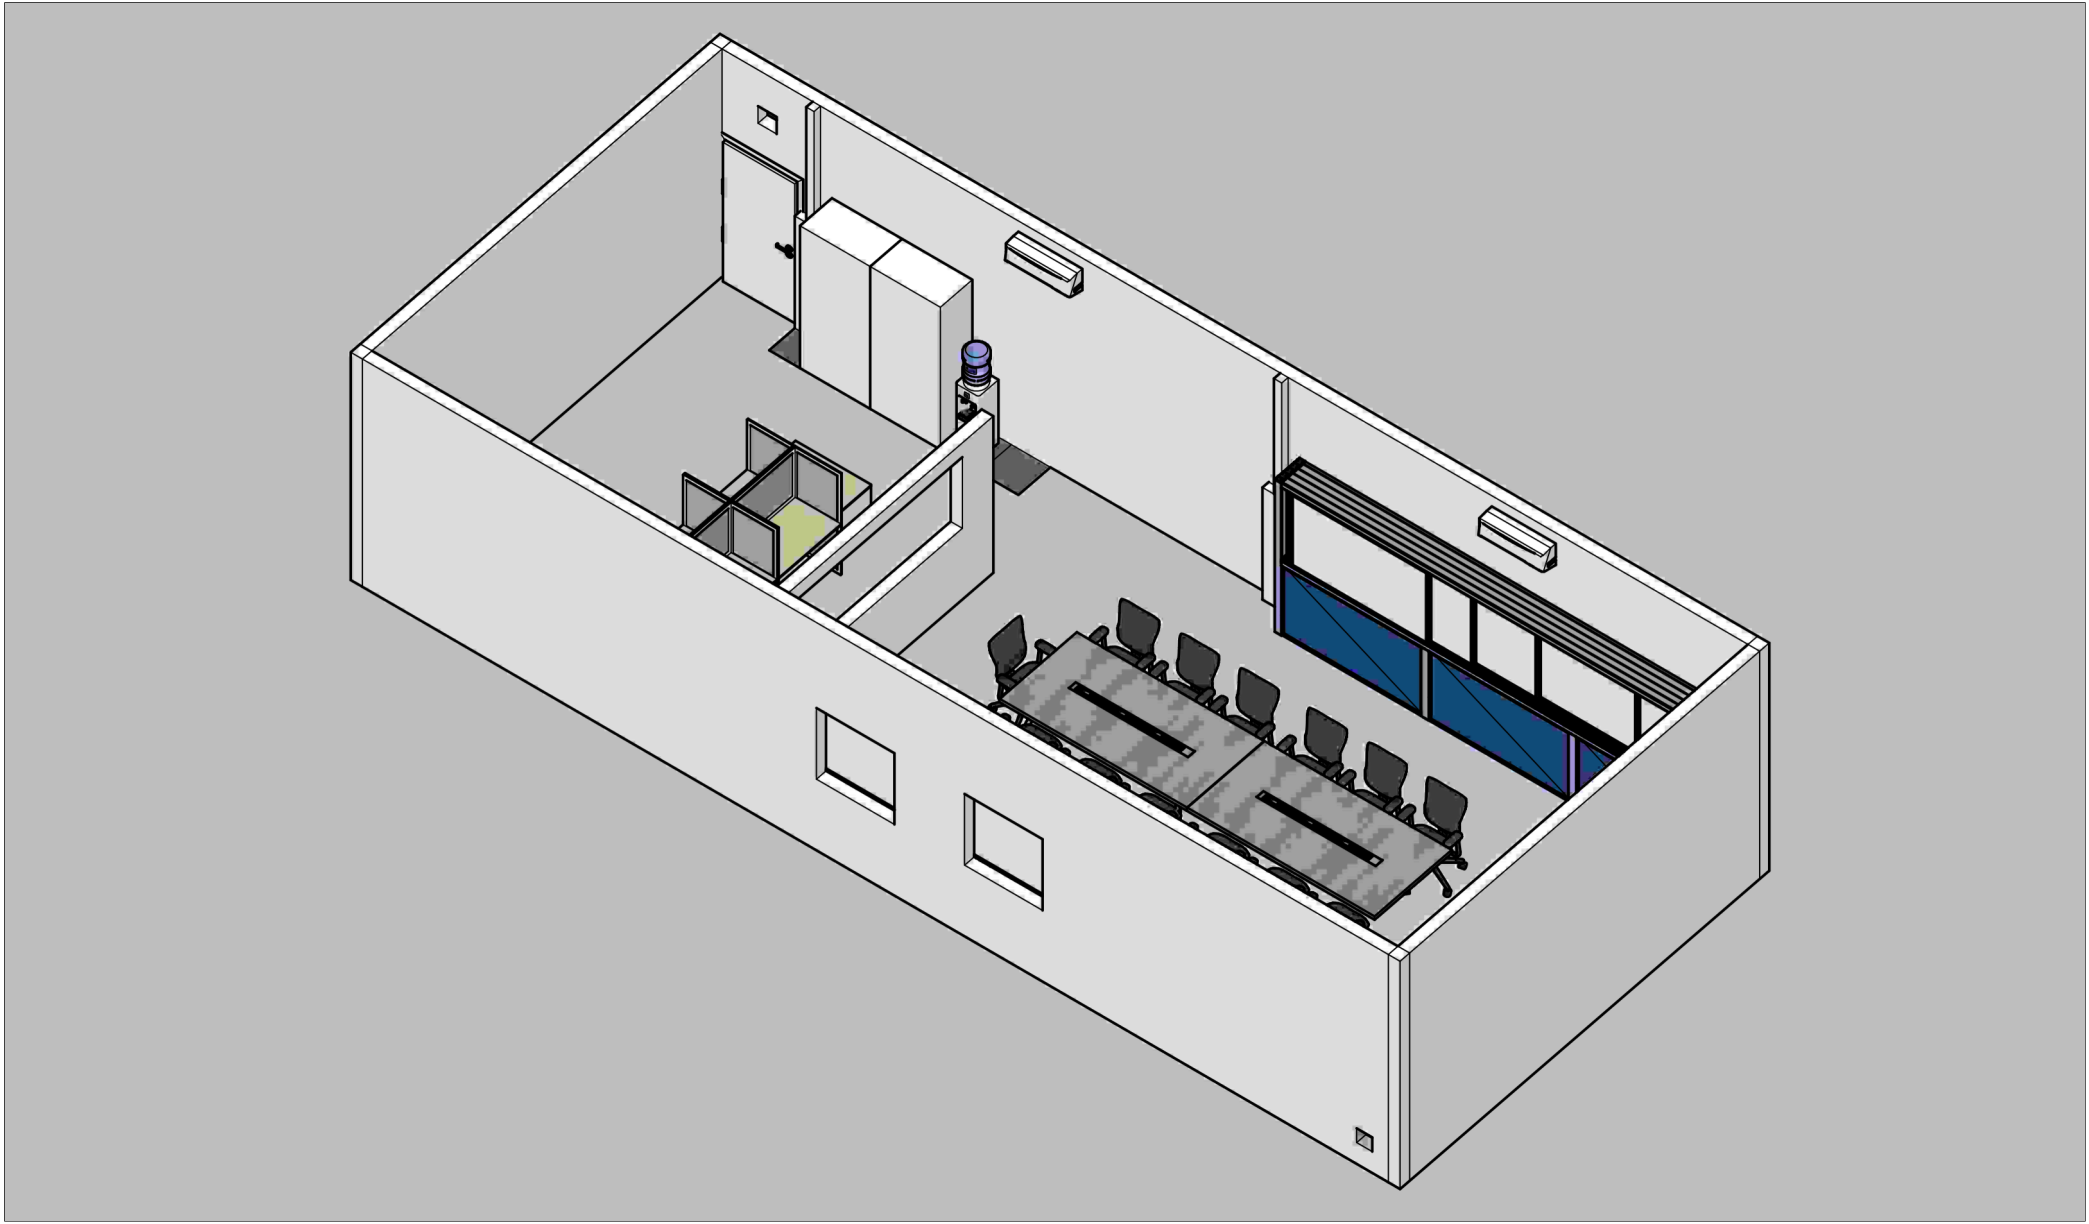


PROJECT: PERENCANAAN RUANG JISHUKAN	A4	DRAWN BY:		CHECKED BY:		APPROVED BY:		REV:
		VINZA AMALIYAH	DATE: August 14, 2026		DATE: August 14, 2026		DATE: August 14, 2026	1

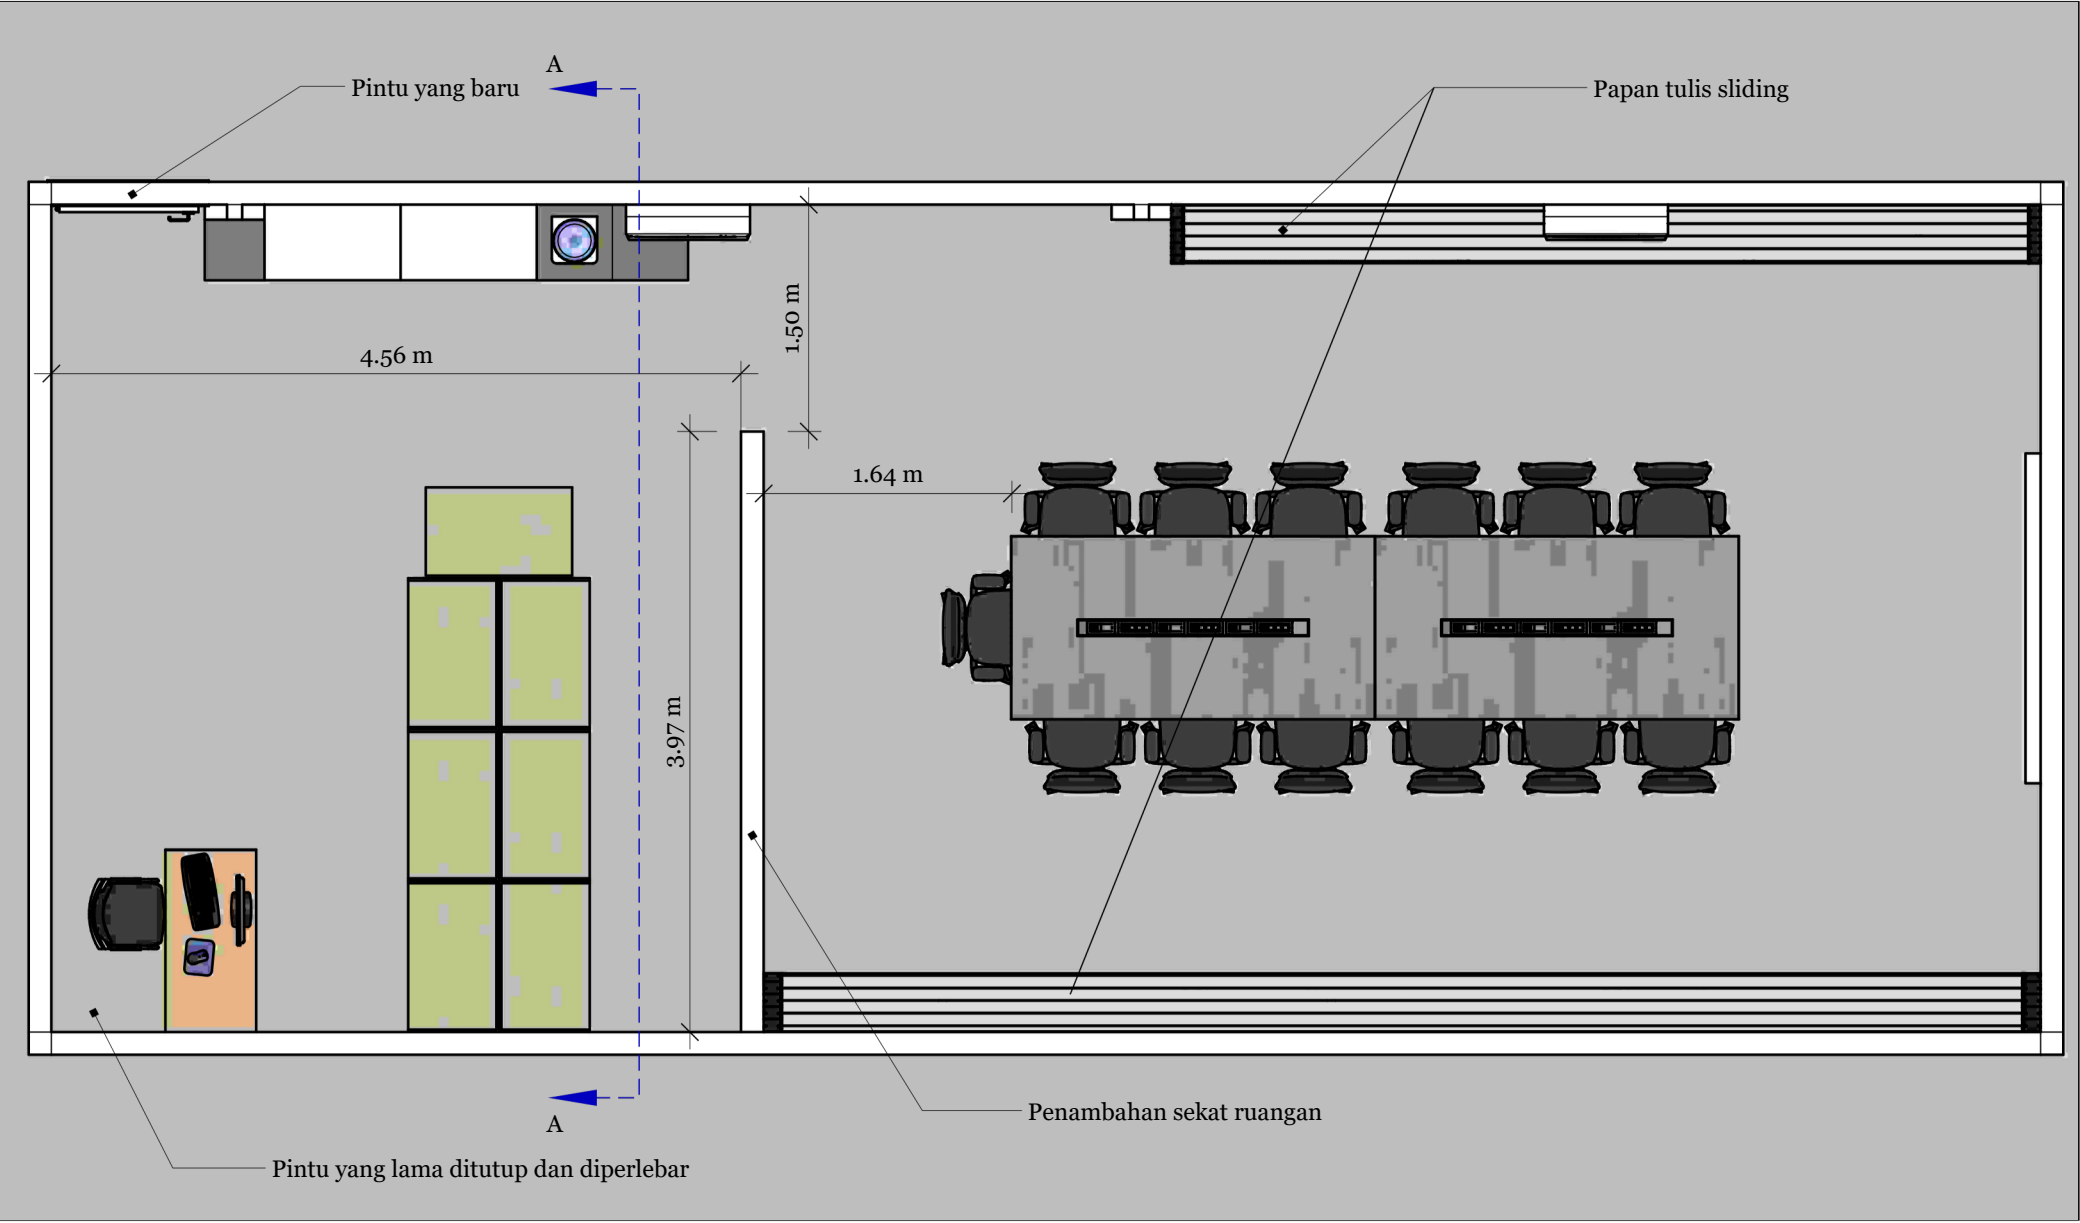


PERENCANAAN RUANG JISHUKEN	TAMPAK ATAS	SCALE: 1:50	REVISIONS		A 01
			MM/DD/YY	REMARKS	
			113 /08 /26	Memperluas ruangan jishuken	
			2-- / -- / --	...	
			3-- / -- / --	...	
			4-- / -- / --	...	

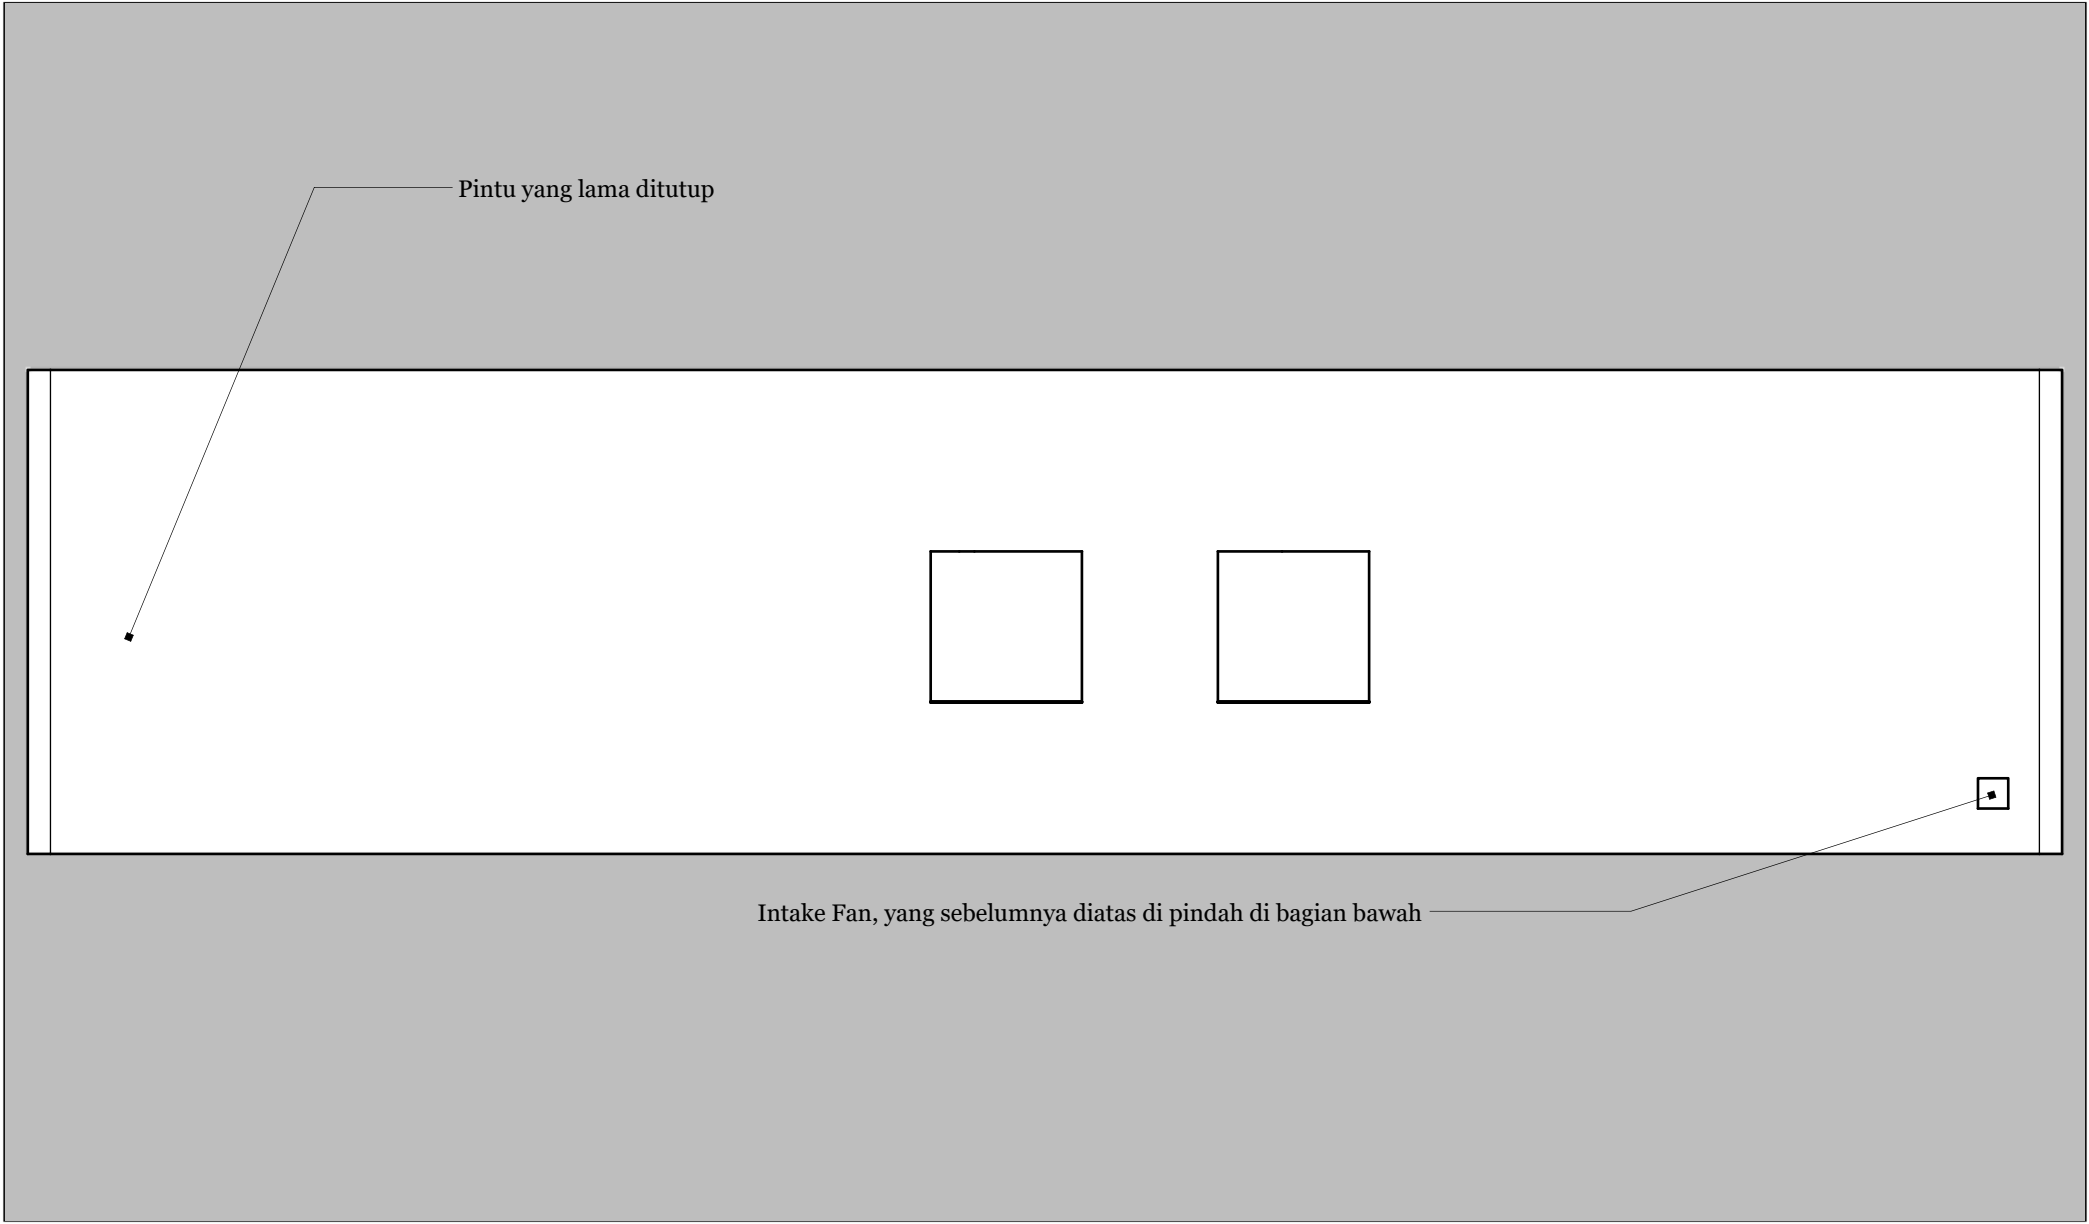

PERENCANAAN RUANG JISHUKEN	TAMPAK BELAKANG	SCALE:	REVISIONS		A 02
			MM/DD/YY	REMARKS	
	1	13 /o8 /26	Memperluas ruangan jishuken		
	2	--/--/--			
	3	--/--/--	...		
	4	--/--/--	...		
	SISI SELATAN	1:50			

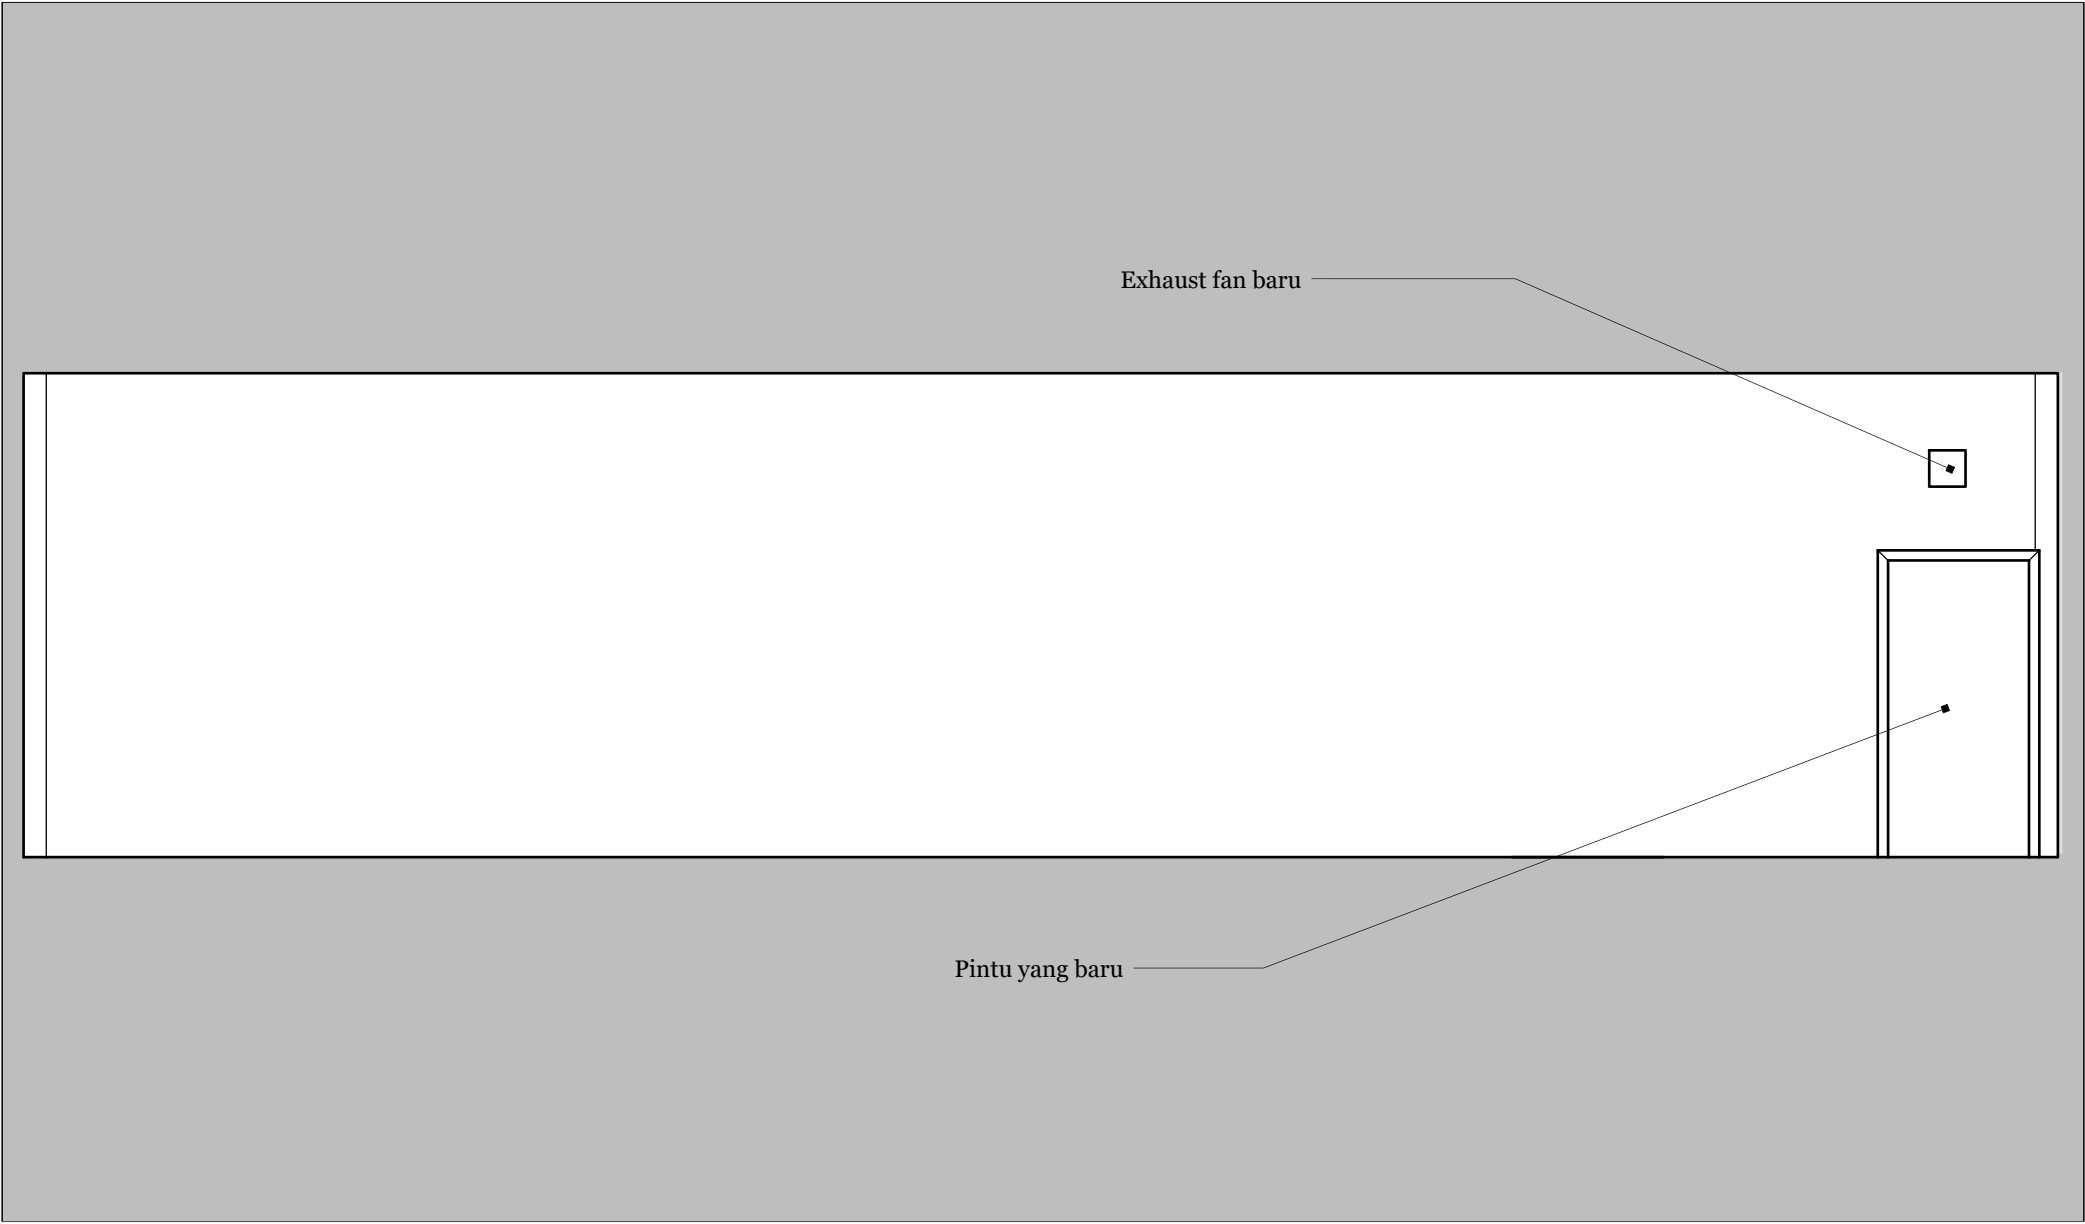

PERENCANAAN RUANG JISHUKEN	TAMPAK DEPAN	SCALE:	REVISIONS		A 03
			MM/DD/YY	REMARKS	
	SISI UTARA	1:50	113 /o8 /26	Memperluas ruangan jishuken	
			2_/_/_	...	
			3_/_/_	...	
			4_/_/_	...	

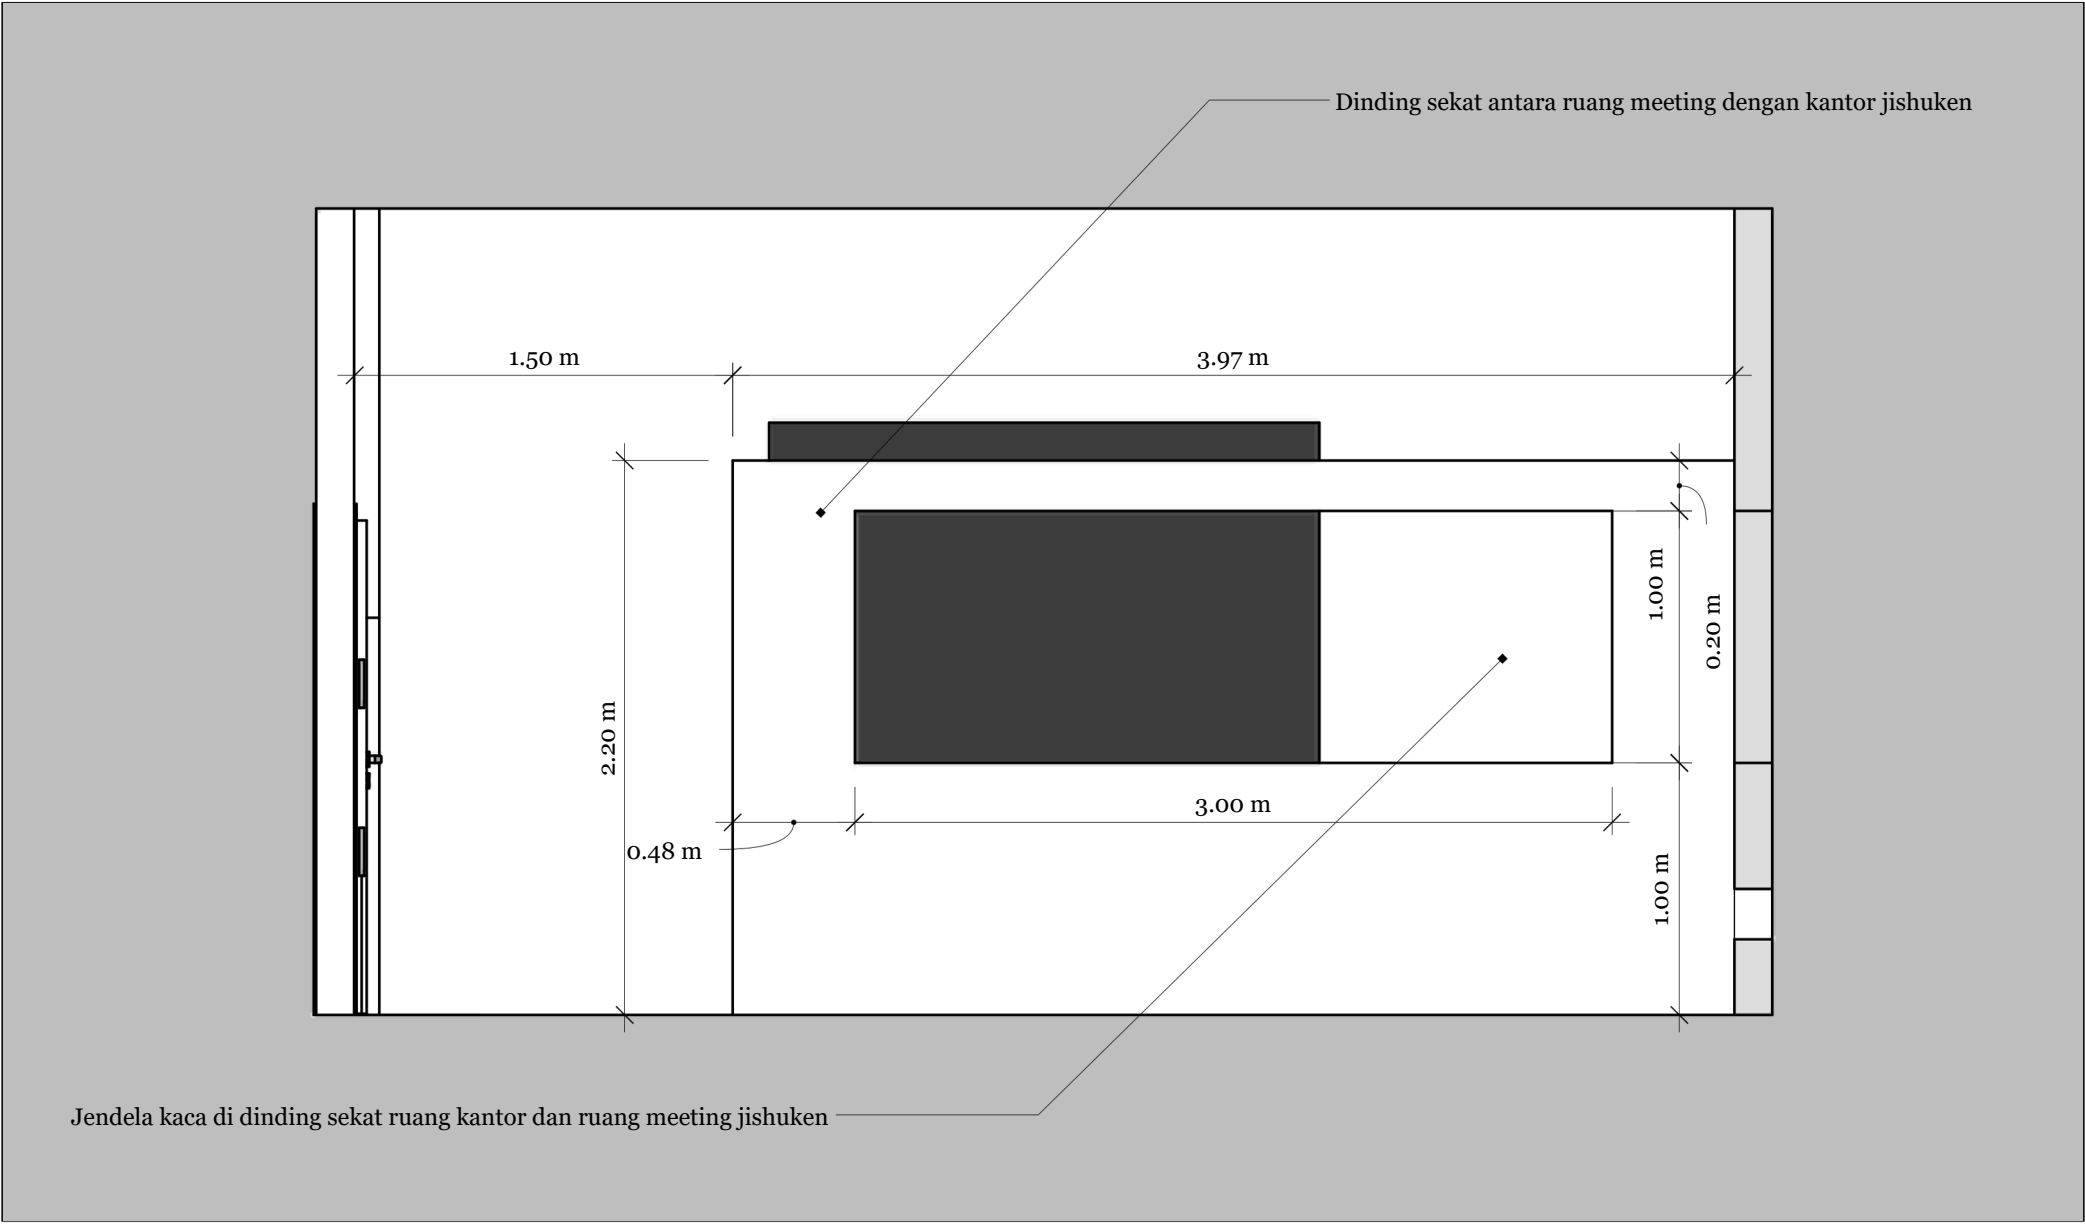

PERENCANAAN RUANG JISHUKEN	GAMBAR POTONGAN	SCALE: 1:30	REVISIONS		04
	MM/DD/YY		REMARKS		
	113 /o8 /26		Memperluas ruangan jishuken		
	2--/_/_/_		...		
	3--/_/_/_		...		
POTONGAN A-A				A	
	4--/_/_/_	...			