


Eksisting



Planing

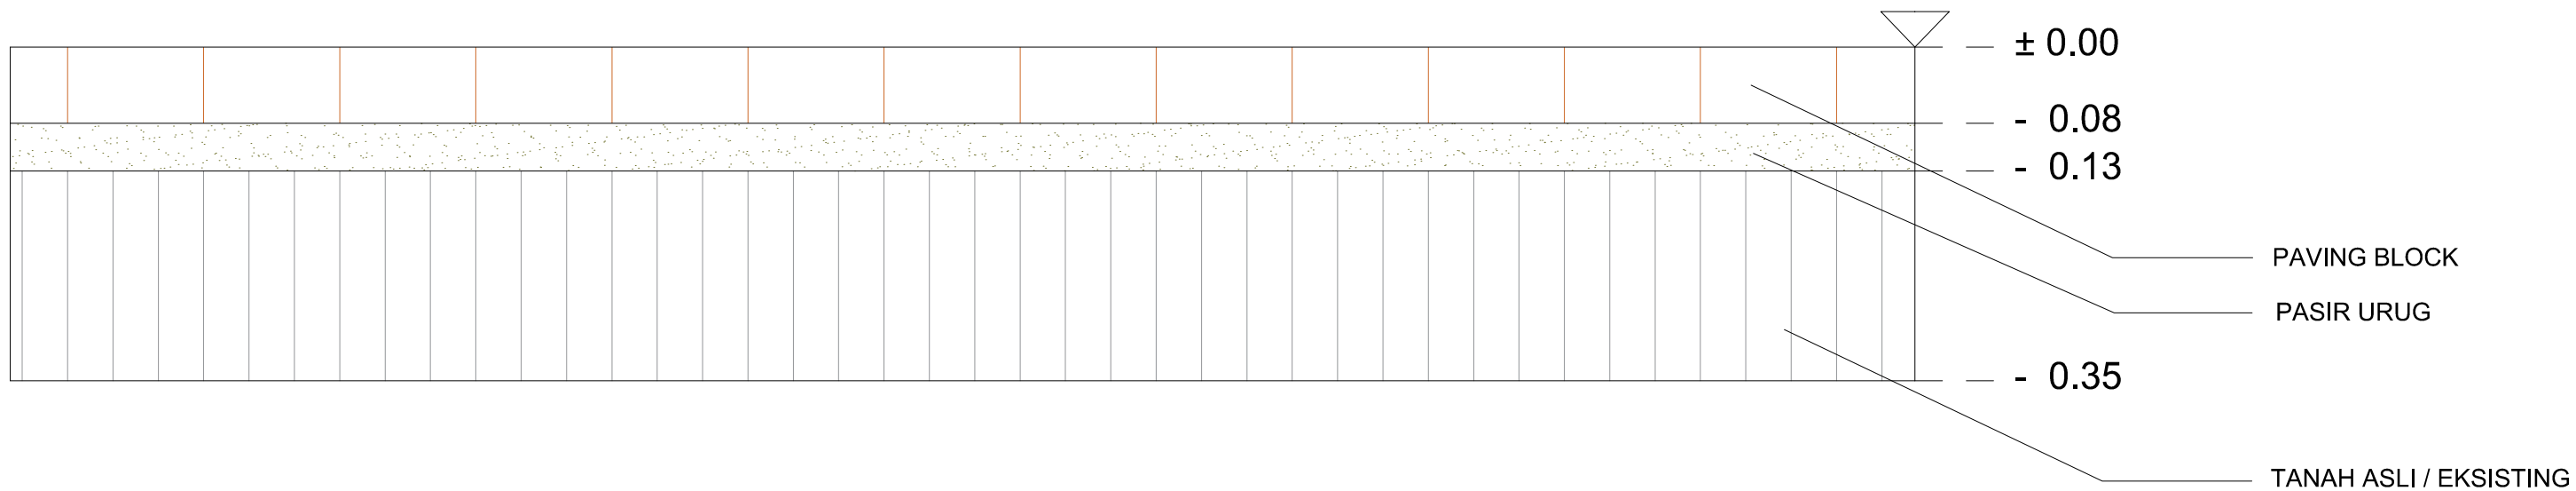