


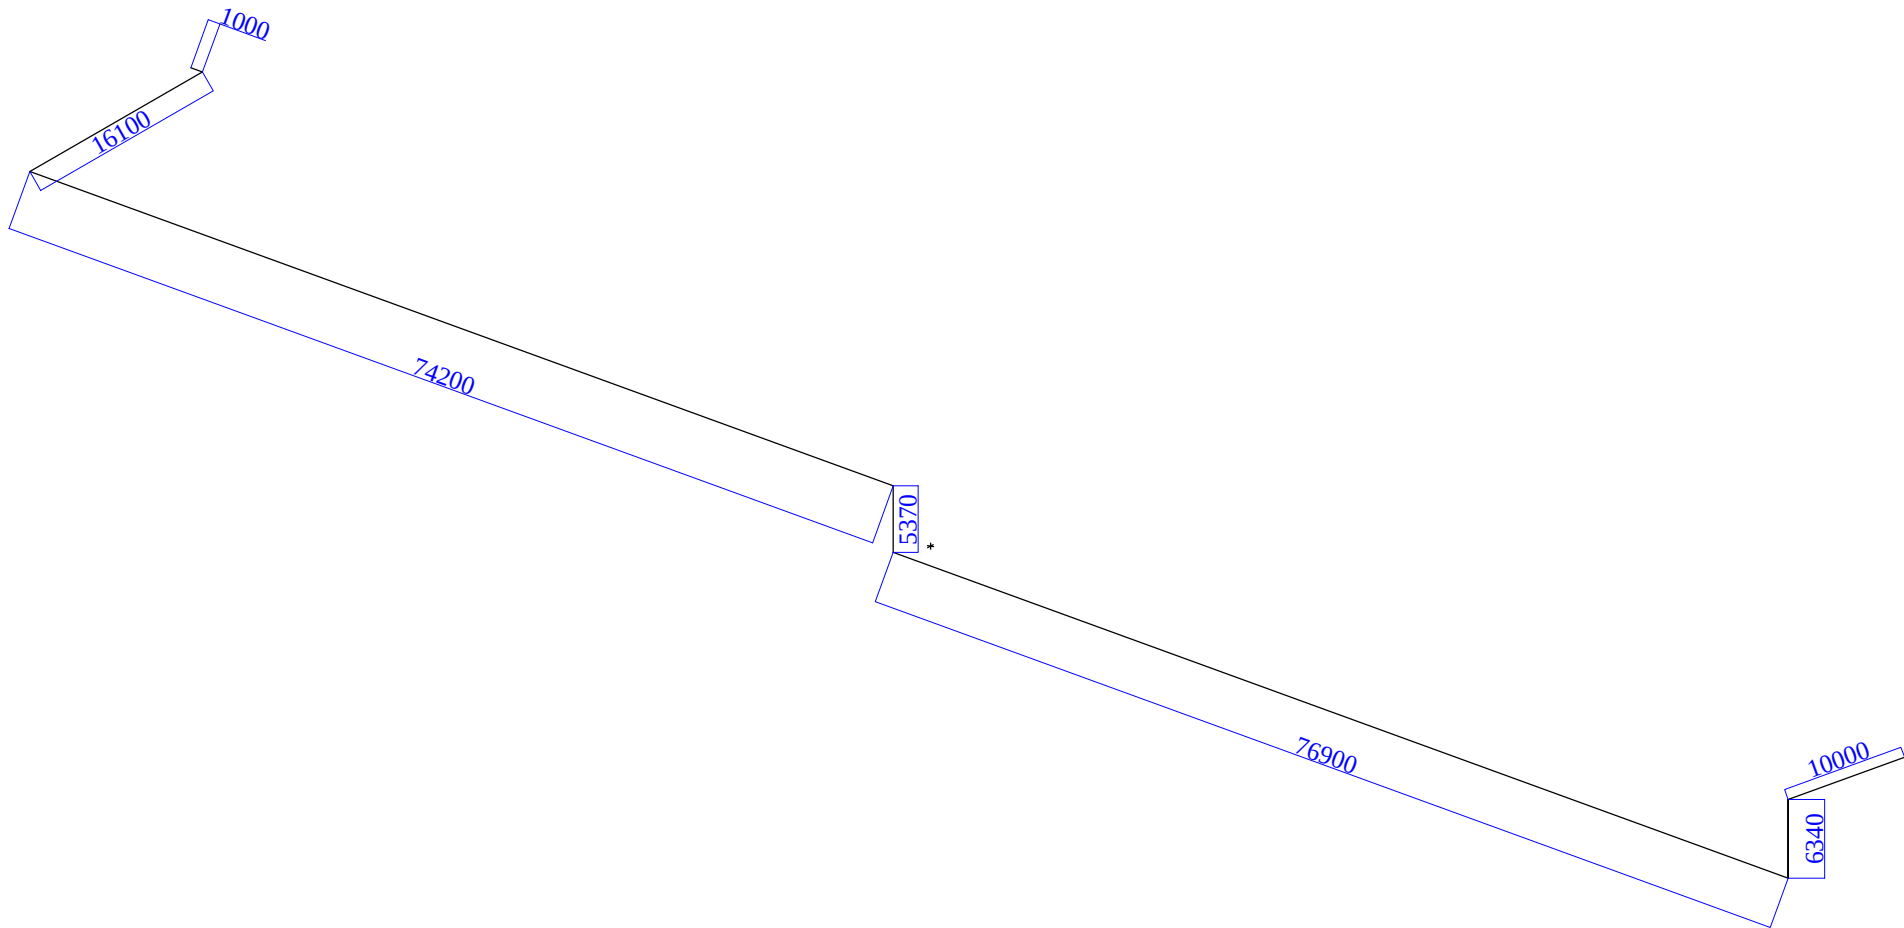

No.		DWG.Name		Description	
Drawn : Yovi		Title Pipa Elliot di luar gedung C-A warna kuning Total panjang 189.910cm			PT. MULTI SPUNINDO JAYA Nonwoven Manufacture
Checked: Dodik H					
Appv : Taufik K					
Scale : NTS		DWG		A4	
Date :		No.			
Sat : mm		Material			
Page		--			
		Qty	PCS		