



gembong hari

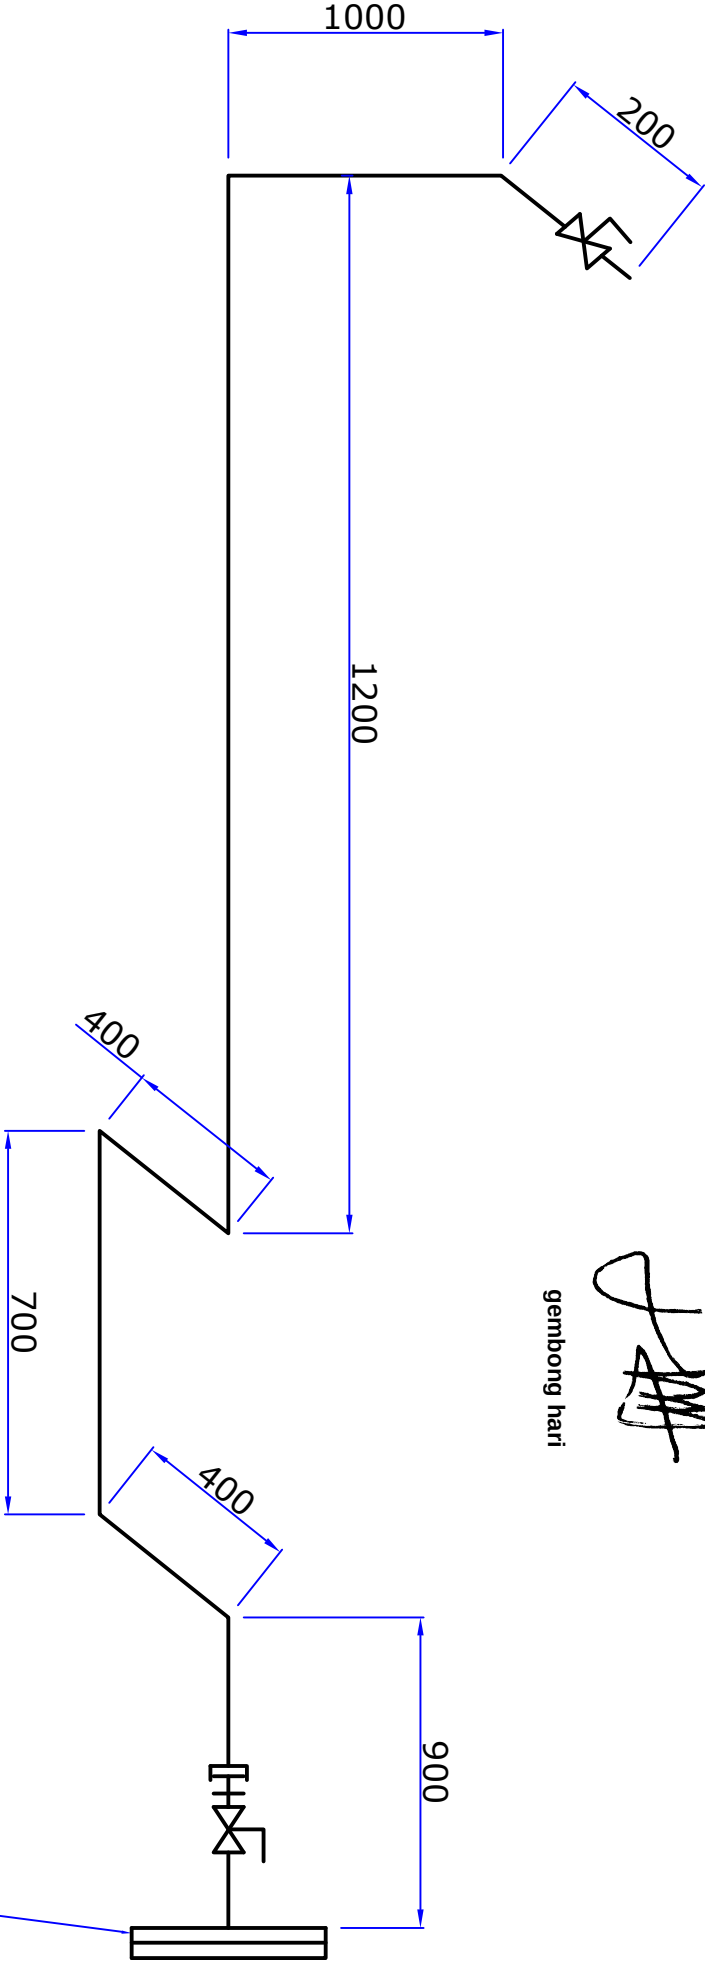

BQ MATERIAL

- 1. PIPA GALVANIS 1 INCH : 1 LONJOR
- 2. ELBOW DRAT GALVANIS 1 INCH : 6 PCS
- 3. DOUBLE NAPLE 1 INCH : 1 PCS
- 4. BALL VALVE 1 INCH : 2 PCS
- 5. WATER MUR 1 INCH : 1 PCS
- 6. NAPLE HOSE 1 INCH : 1 PCS
- 7. FLEXIBEL HOSE : 10 METER

No.	DWG.Name	Description
Drawn : Rahmat	Title	
Checked: Gembong	LINE CWS UNTUK DRAIN OUT PRODUKSI LINE 2	
Appv : Agus R		
Scale : NTS	DWG	
Date :	No.	
Sat : mm	Material	
Page	Qty	
	A4	
		PT. MULTI SPUNINDO JAYA Nonwoven Manufacture