



Rangka Ruang Istirahat Lorong D 300X2400

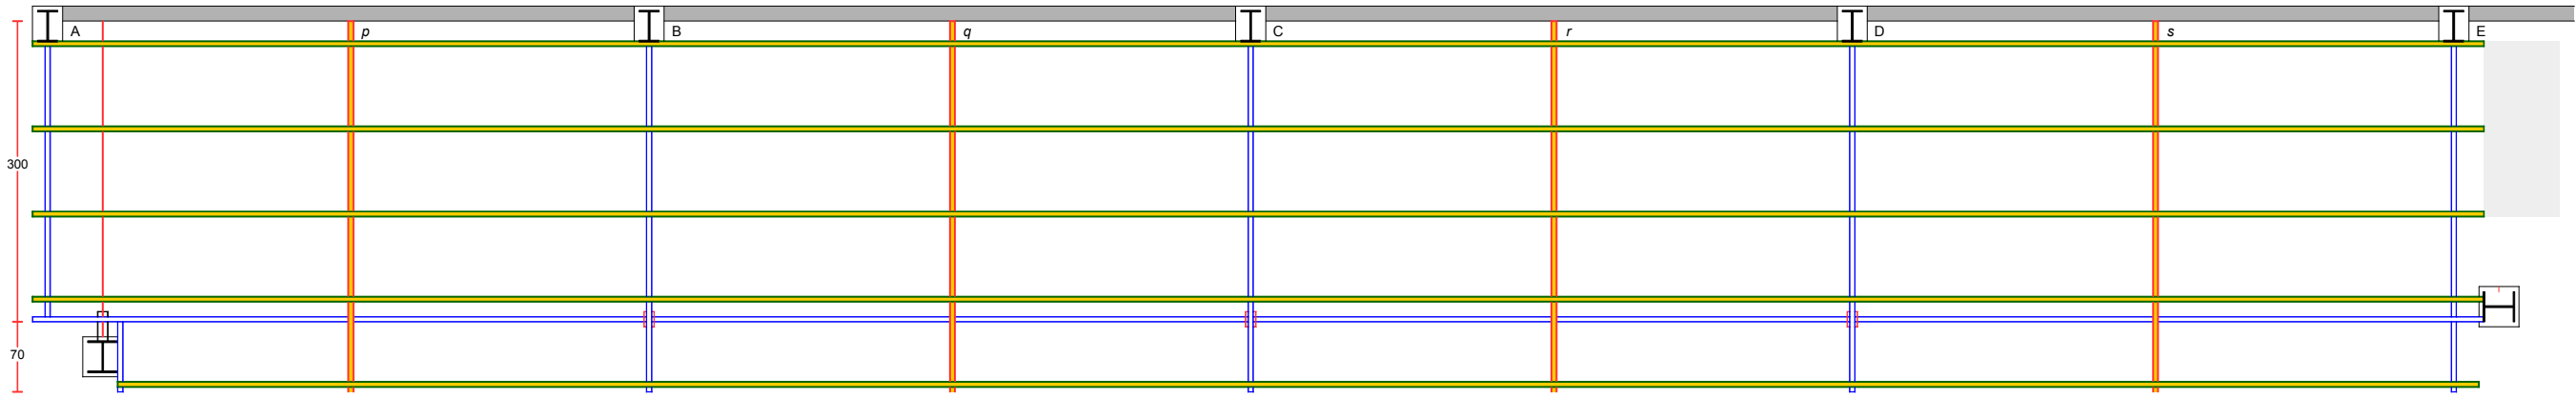


Cremona Kolom A

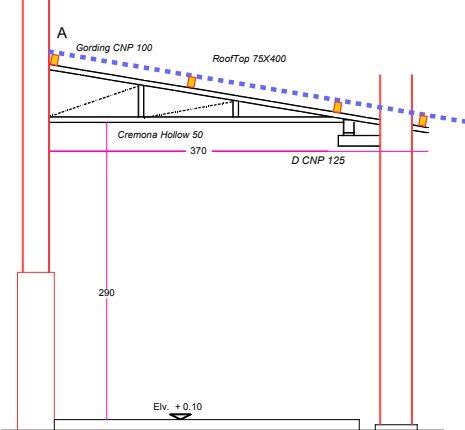


Ruang Istirahat Lorong D 300X2400

Cremona Kolom B,C,D,E

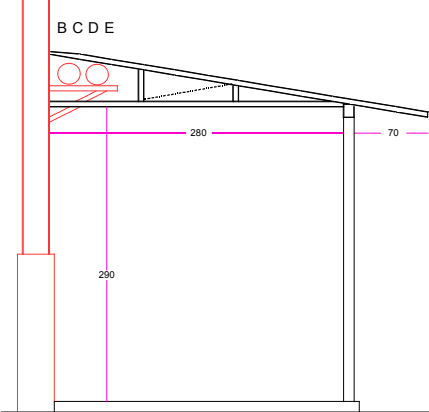

Rafter tengah Hollow 50 (p q r s)

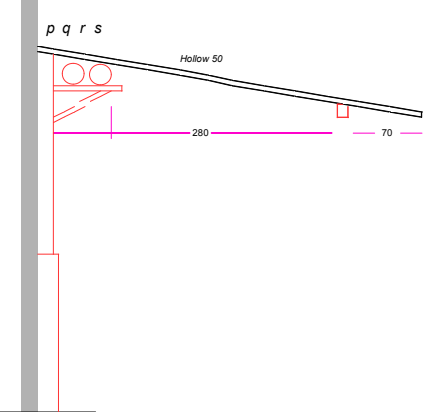

Roof Top Ruang Istirahat Lorong D 300X2400

