


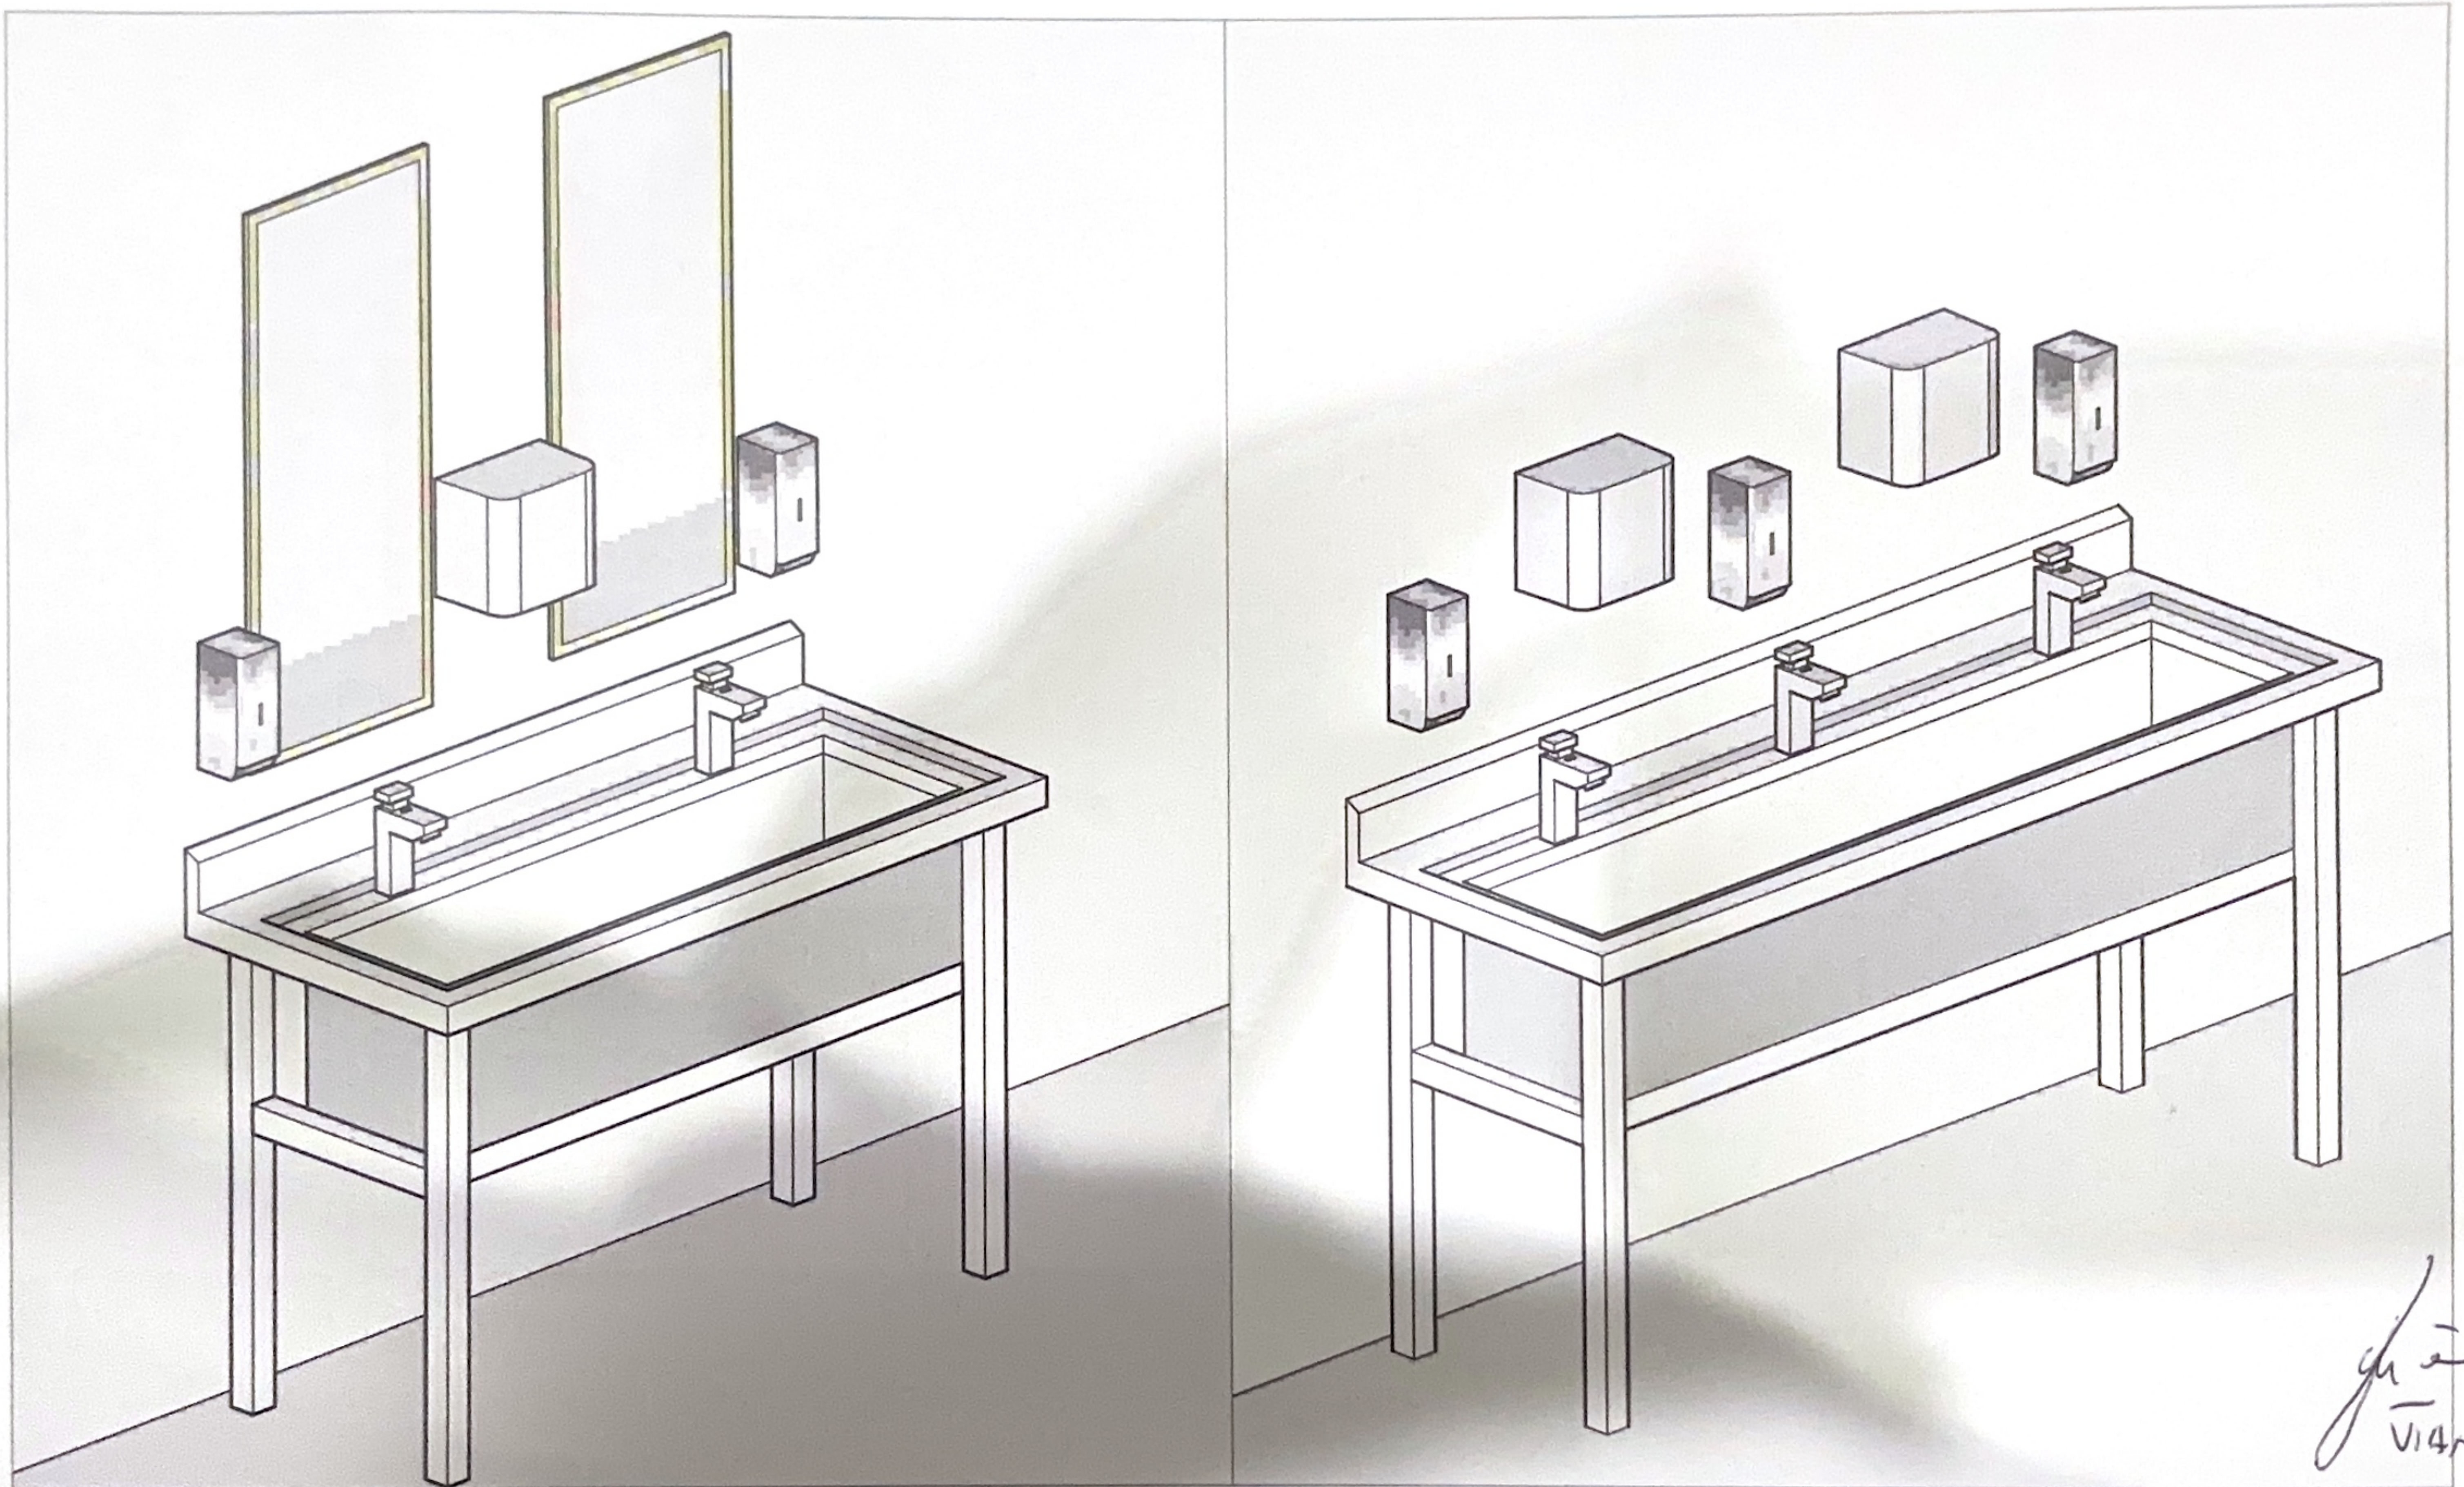


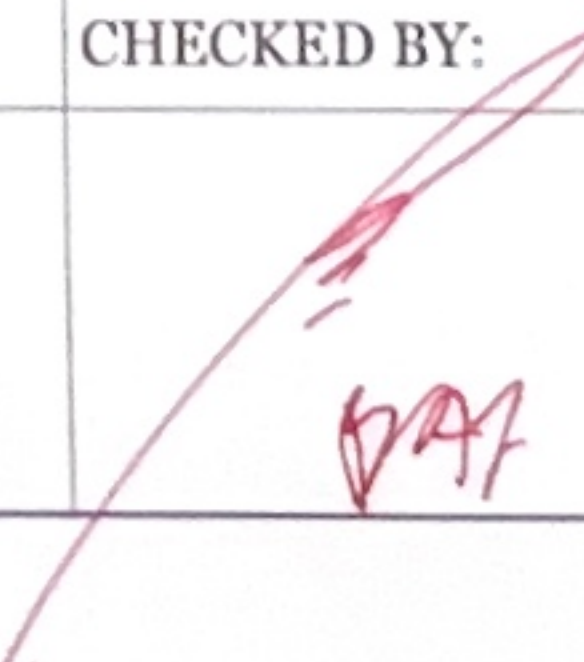

PROJECT: PERENCANAAN WASTAFEL GBJ DAN GBB	A4	DRAWN BY: VINZA AMALIYAH	DATE: June 4, 2026	CHECKED BY: 	DATE: 4/26 6	APPROVED BY: 	DATE: 4/24 6	REV: -
--	-----------	------------------------------------	------------------------------	--	------------------------	---	------------------------	---------------

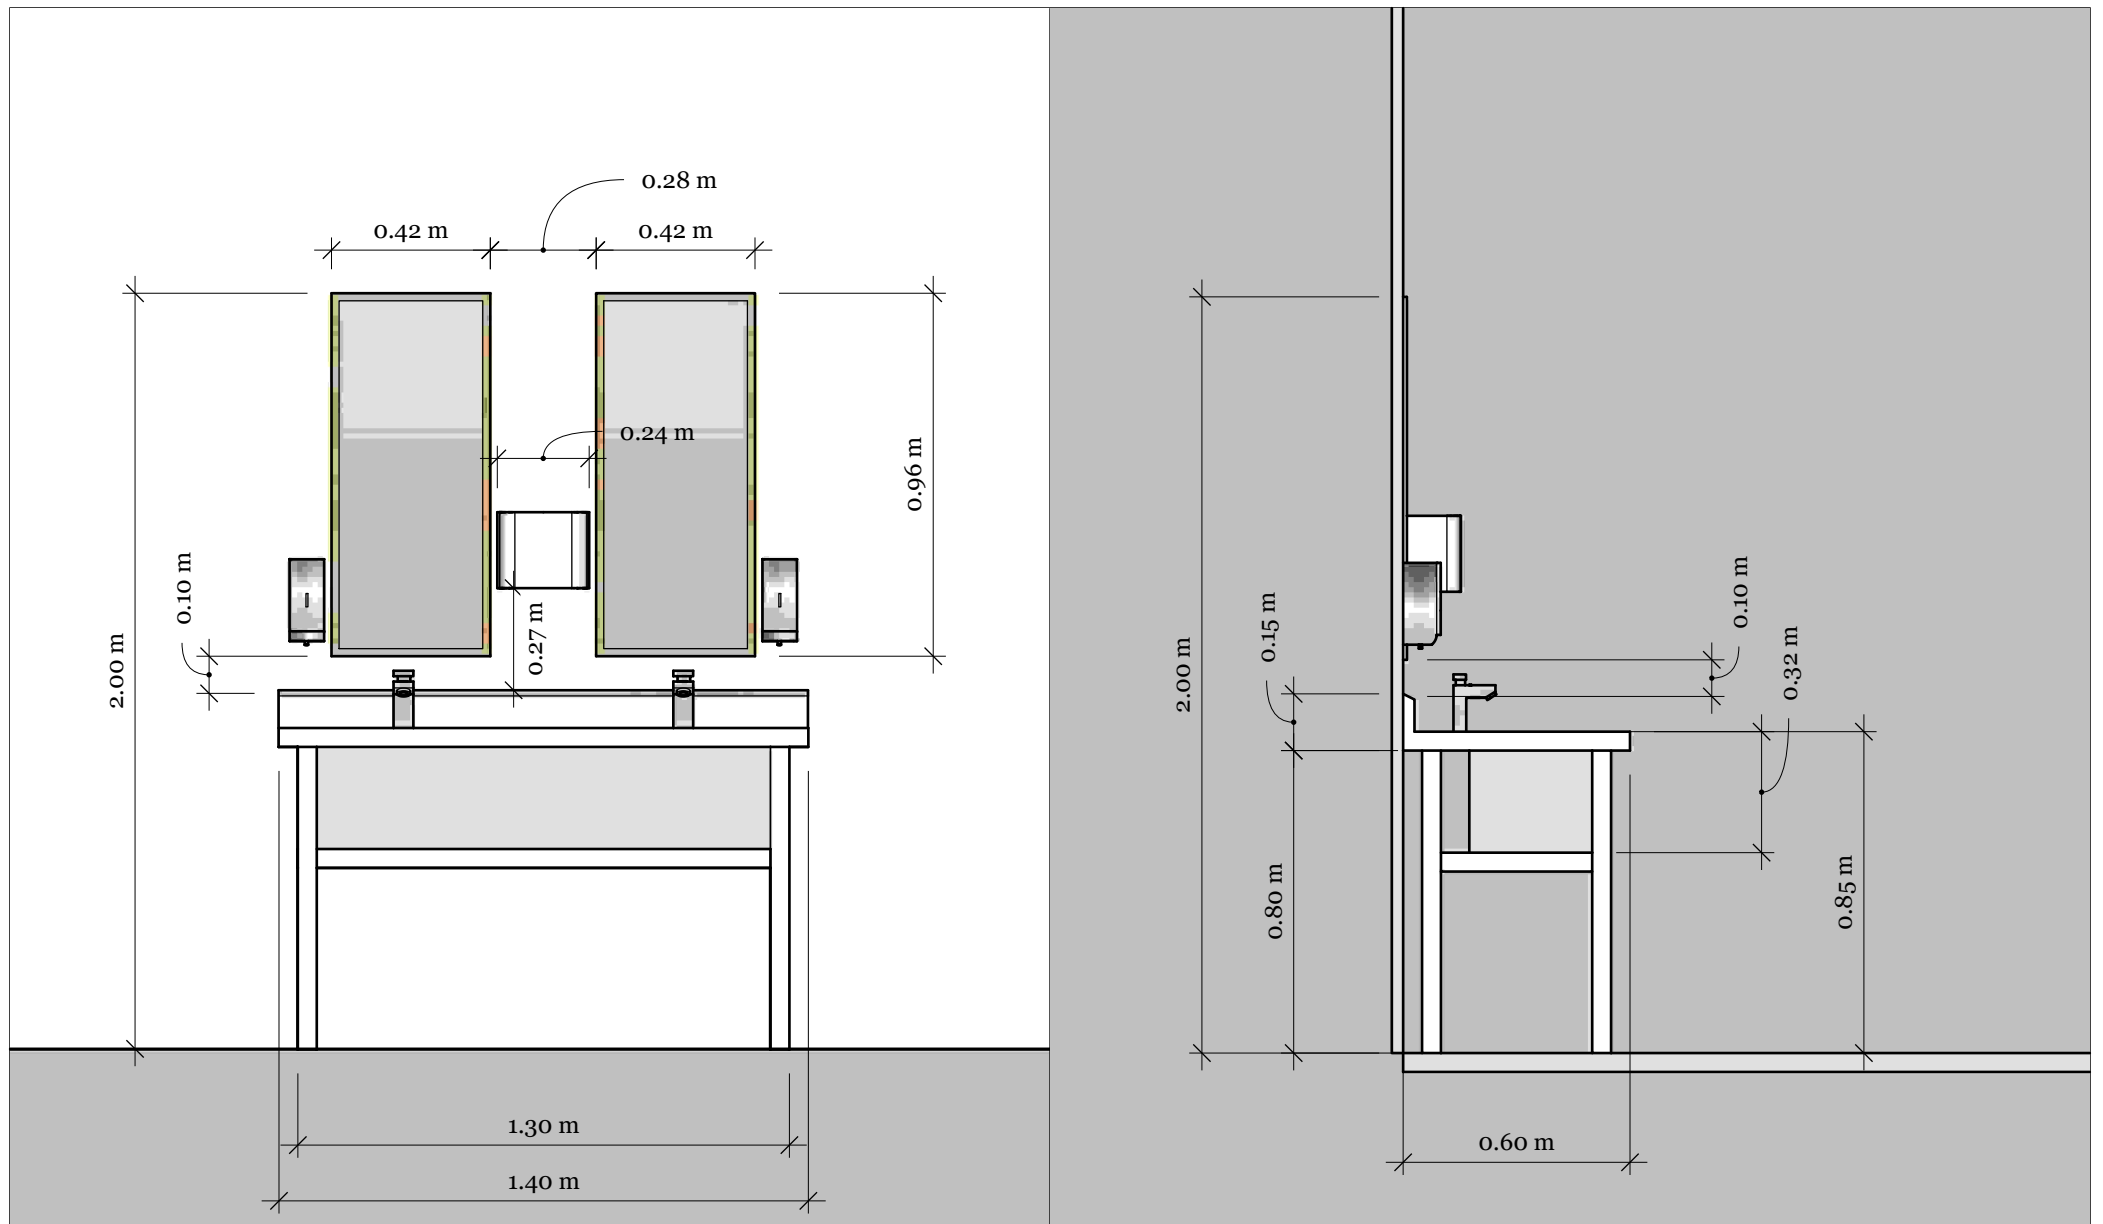

PERENCANAAN WASTAFEL GBJ DAN GBB	TAMPAK DEPAN & SAMPING	SCALE: 1:20	REVISIONS		A 01	
	DESIGN WASTAFEL DI GBJ		MM/DD/YY	REMARKS		
			1	06 / 04 / 26		Desain setelah alternatif dipilih, revisi ukuran & tempat sabun
			2	-- / -- / --		...
			3	-- / -- / --		...
			4	-- / -- / --		...

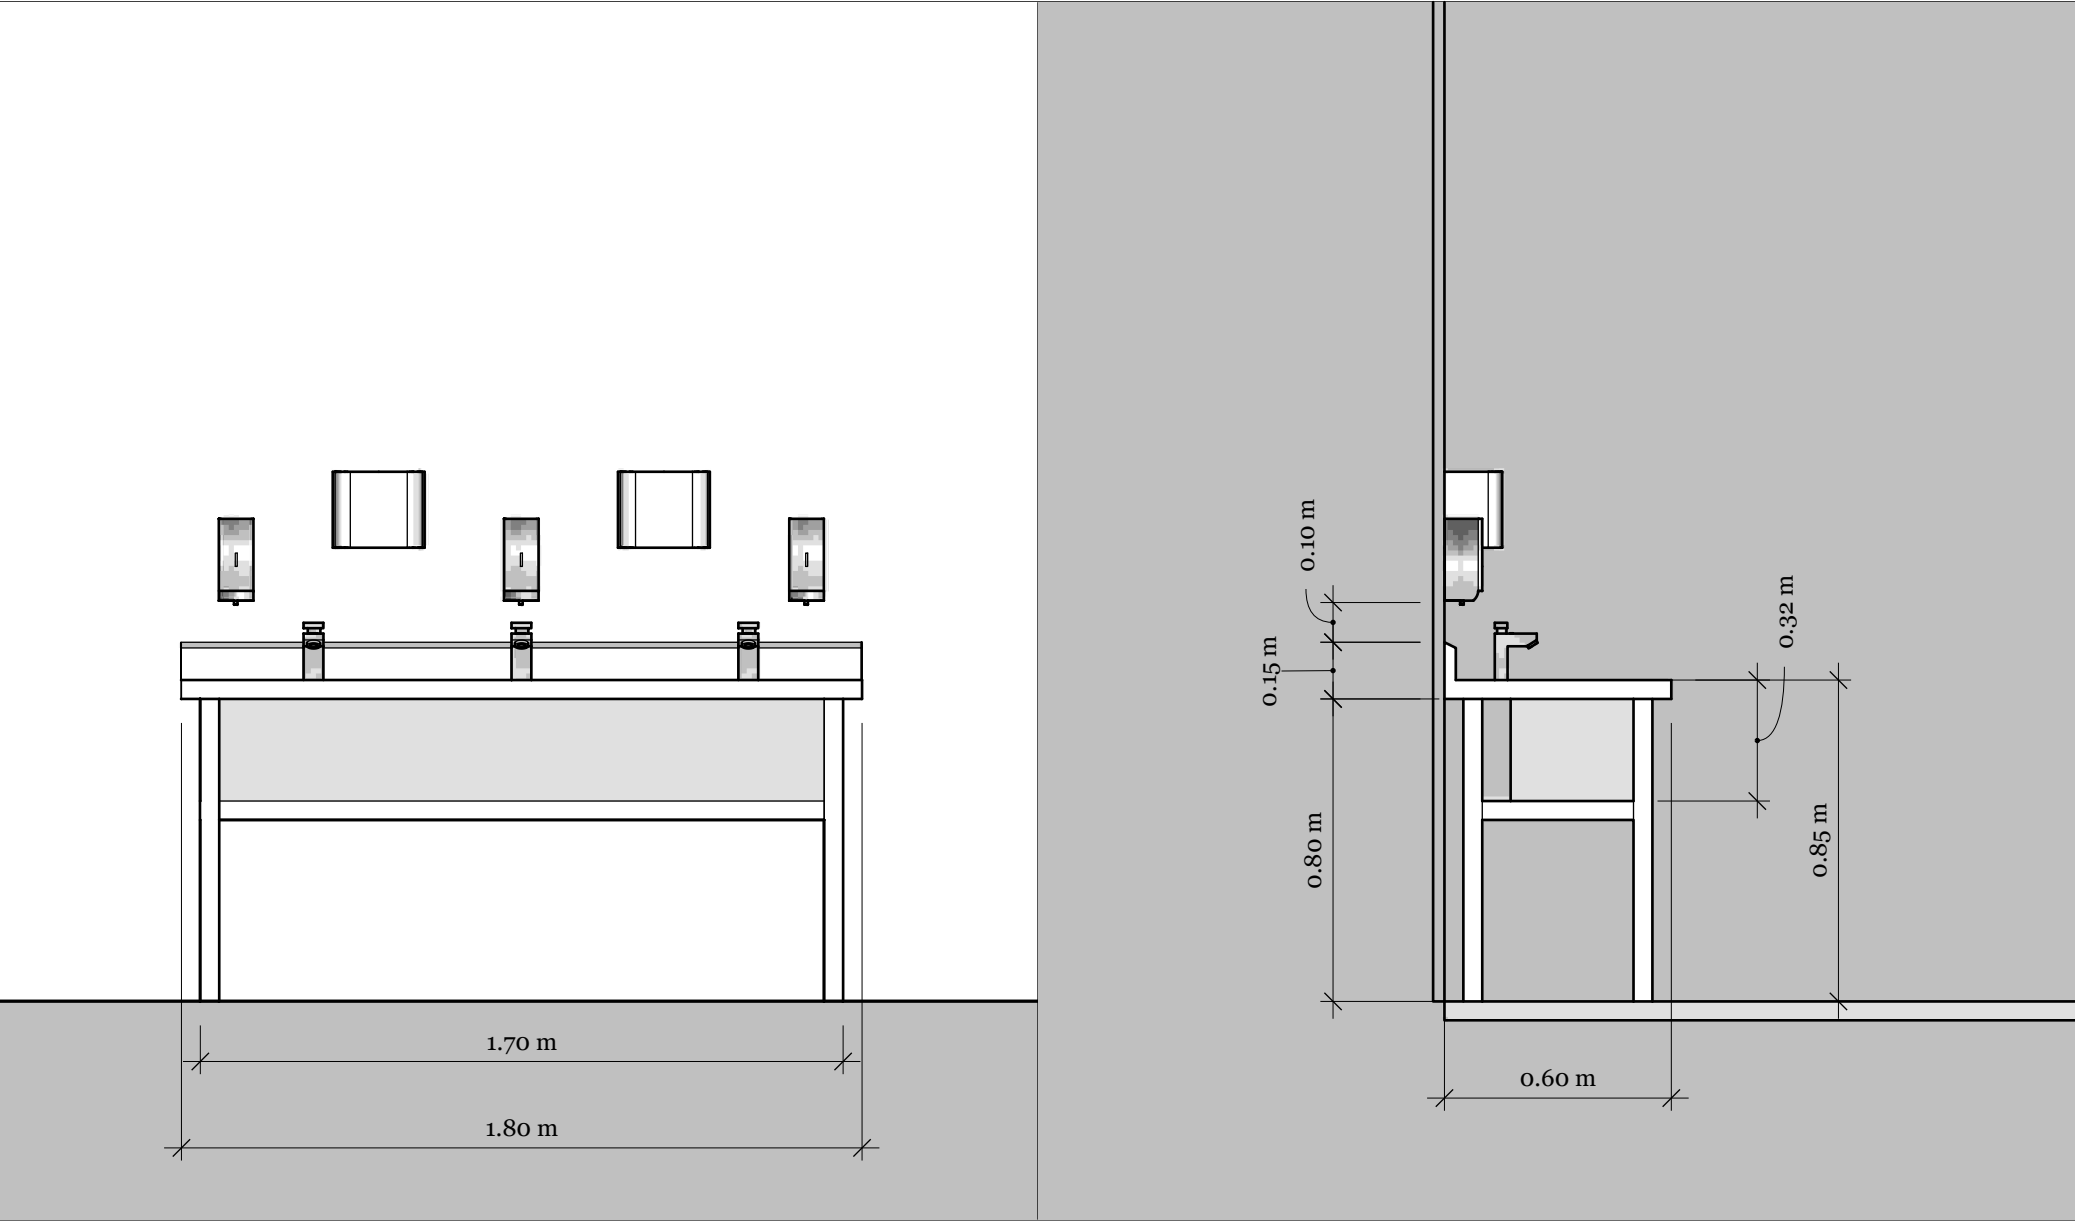

PERENCANAAN WASTAFEL GBJ DAN GBB	TAMPAK DEPAN & SAMPING	SCALE: 1:20	REVISIONS		A 02		
	DESIGN WASTAFEL DI GBB		MM/DD/YY	REMARKS			
			1	06 / 04 / 26		Desain setelah alternatif dipilih, revisi ukuran & tempat sabun	
			2	--/--/--		...	
			3	--/--/--		...	
			4	--/--/--		...	